NO.13 NO.15

EXISTING FRONT ELEVATION

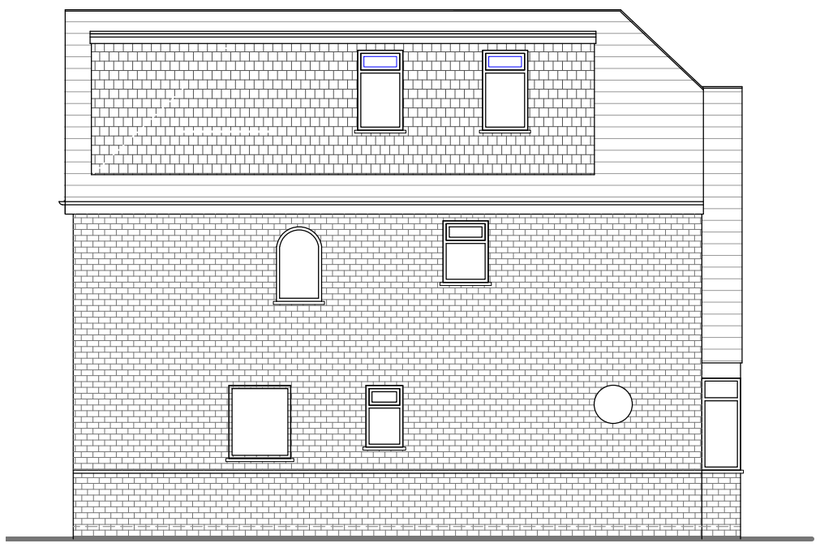

NO.13
EXISTING SIDE ELEVATION

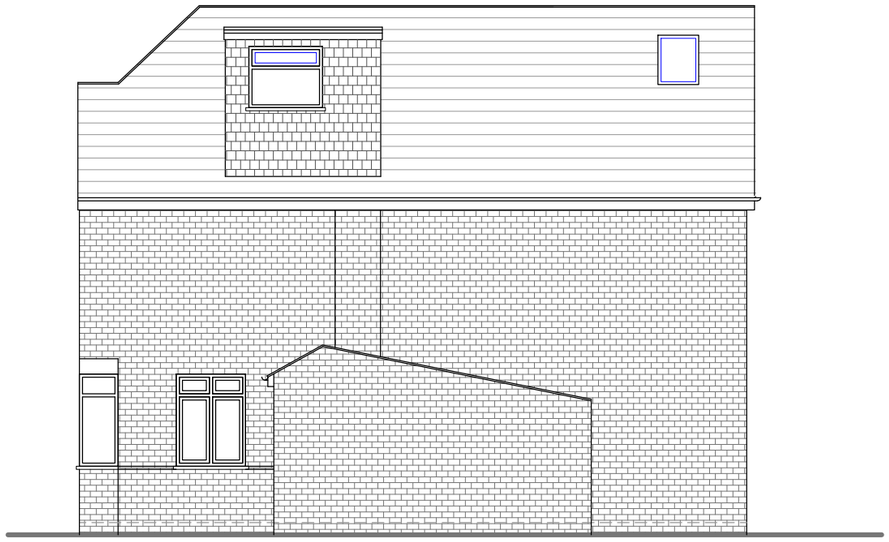

NO.13
EXISTING SIDE ELEVATION

0m 1m 2m 3m 4m 5m

SCALE @ 1:100

NOTES :

	Date	Revisions

SJR DESIGN LTD.
(ARCHITECTURAL DESIGN & CONSULTANT)

Client: MR.RAJINDER SINGH KHOSA

Job Title

13A TAYBEN AVENUE
TWICKENHAM
TW2 7RA

Drawing Title

EXISTING FRONT AND SIDE ELEVATIONS

Scale: 1 : 100 (A3)

Date: AUGUST 2024

Checked by: | Drawn by: RS

Drg No. TP-574/NH06 | Rev.