TRINAMOUNT I:
PITCH ROOF RACKING
4 PANELS

EXACT POSITION OF SOLAR PANEL
TO BE DECIDED ON SITE PRIOR
TO COMMENCEMENT OF WORK,
ALL TO BE INSTALLED IN
ACCORDANCE WITH MANUFACTURERS
WRITTEN INSTRUCTIONS.

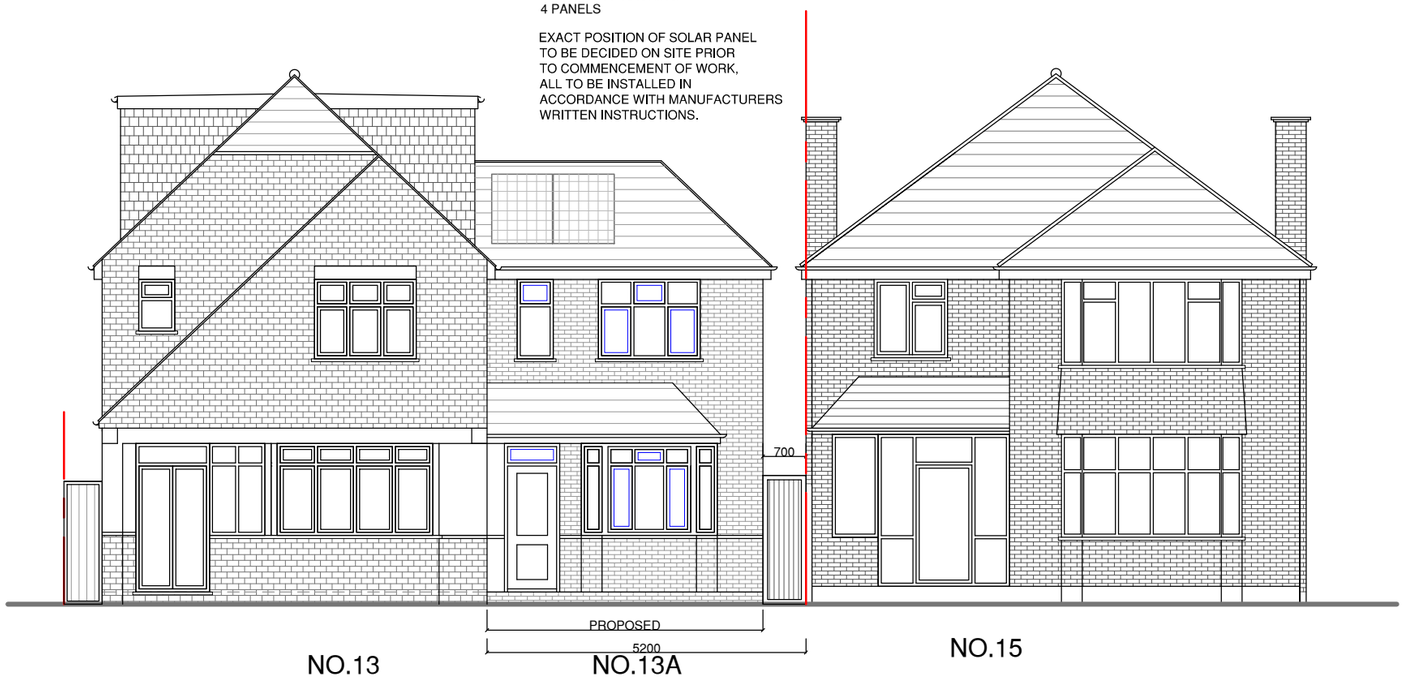

NO.13 NO.13A NO.15

PROPOSED FRONT ELEVATION

TRINAMOUNT I:
PITCH ROOF RACKING
4 PANELS

EXACT POSITION OF SOLAR PANEL
TO BE DECIDED ON SITE PRIOR
TO COMMENCEMENT OF WORK,
ALL TO BE INSTALLED IN
ACCORDANCE WITH MANUFACTURERS
WRITTEN INSTRUCTIONS.

ROOF TILE TO MATCH
EXISTING

FIBER GLASS FINISH
TO FLAT ROOF.

BRICK WORK TO MATCH
EXISTING ELEVATION.

NEW DOUBLE GLAZED
DOOR / WINDOWS

NO.13 NO.13A

PROPOSED SIDE ELEVATION

0m 1m 2m 3m 4m 5m

SCALE @ 1:100

NOTES :

	Date	Revisions

SJR DESIGN LTD.
(ARCHITECTURAL DESIGN & CONSULTANT)

Client: MR.RAJINDER SINGH KHOSA

Job Title

13A TAYBEN AVENUE
TWICKENHAM
TW2 7RA

Drawing Title

PROPOSED FRONT AND
SIDE ELEVATIONS

Scale: 1 : 100 (A3)

Date: AUGUST 2024

Checked by: Drawn by: RS

Drg No. TP-574/NH11 Rev.