ROOF TILE TO MATCH EXISTING

FIBER GLASS FINISH TO FLAT ROOF.

BRICK WORK TO MATCH EXISTING ELEVATION.

NEW DOUBLE GLAZED ALUMINUM BI-FOLDING DOORS AND WINDOWS

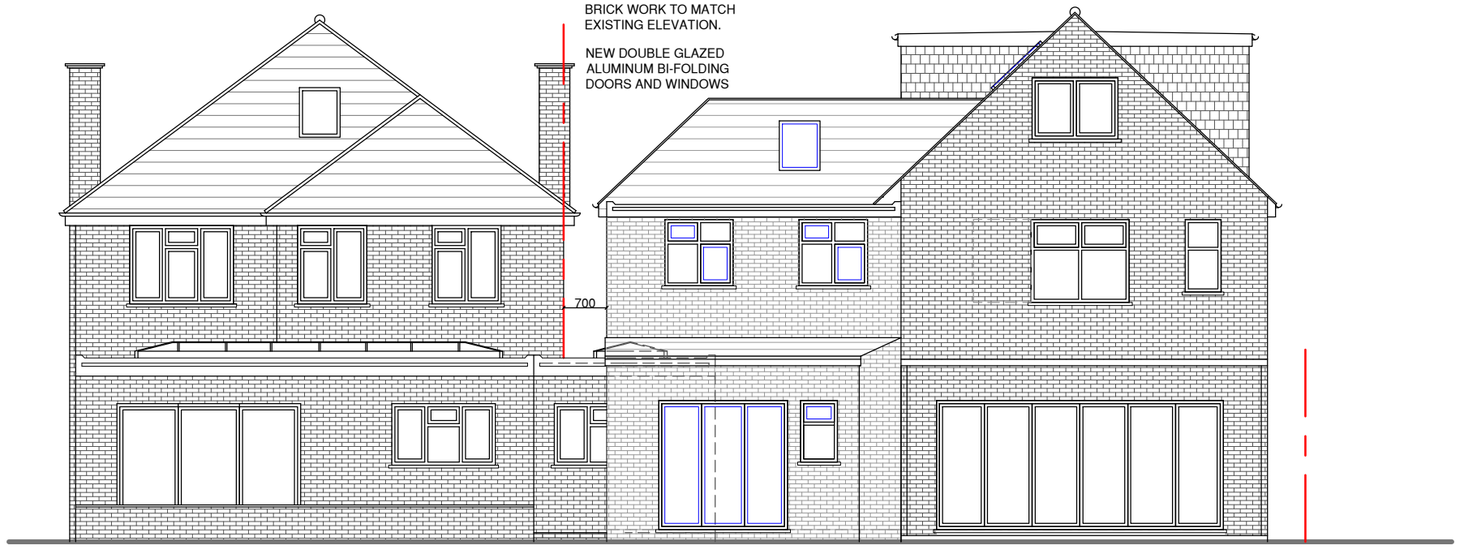

NO.15 NO.13A NO.13

PROPOSED REAR ELEVATION

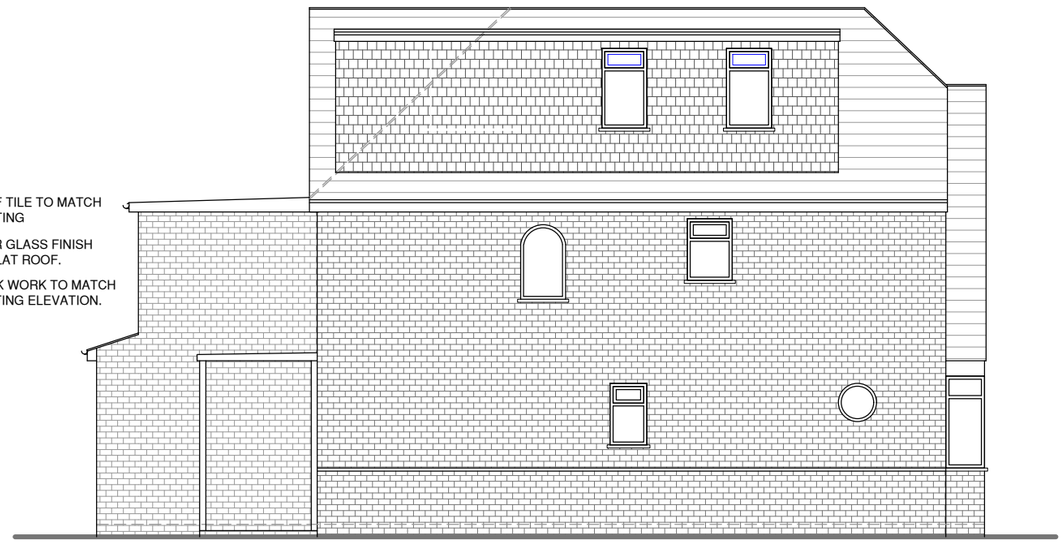

ROOF TILE TO MATCH EXISTING

FIBER GLASS FINISH TO FLAT ROOF.

BRICK WORK TO MATCH EXISTING ELEVATION.

NO.13A NO.13

PROPOSED SIDE ELEVATION

0m 1m 2m 3m 4m 5m

SCALE @ 1:100

NOTES :

	Date	Revisions

SJR DESIGN LTD.
(ARCHITECTURAL DESIGN & CONSULTANT)

Client: MR.RAJINDER SINGH KHOSA

Job Title

13A TAYBEN AVENUE
TWICKENHAM
TW2 7RA

Drawing Title

PROPOSED REAR AND SIDE ELEVATIONS

Scale: 1 : 100 (A3)

Date: AUGUST 2024

Checked by: | Drawn by: RS

Drg No. TP-574/NH12 | Rev.