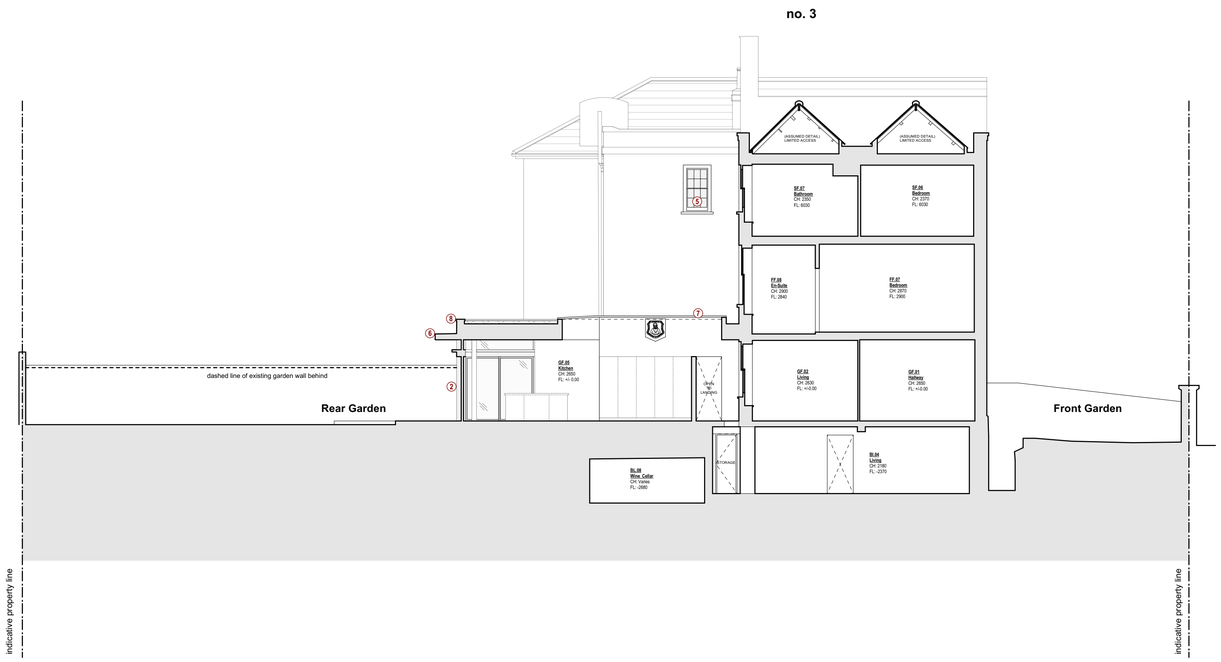

1 Proposed Section A-A
Scale 1:100

2 Proposed Section B-B
Scale 1:100

MATERIAL LEGEND:

1. Render
2. Metal framed fixed / sliding door
3. Metal framed window
4. Timber door
5. Timber window
6. Metal canopy
7. Frameless window / skylight
8. Metal flashings / copings
9. Green roof with pebble border
10. Openable Skylight / Automatic Openable Vent
11. Sandstone external steps
12. Metal balustrade

GENERAL NOTES:

- ALL INTERNAL AND ROOF LEVELS TO FOLLOW DATUM 0.00mm AT GROUND FLOOR ENTRANCE.
- GROUND FLOOR ENTRANCE DATUM (0.00mm) CORRESPONDS TO THE 8.52m ON TOPOGRAPHIC SURVEY.

0m 2.0m 4.0m 6.0m 8.0m

PLANNING

Rev:	Date:	Description:
*	26.06.2024	Issued to Client
A	25.07.2024	Issued to Heritage Consultant
B	09.09.2024	Issued to Planners

Project: **3 Montpelier Row Twickenham, TW1 2NQ**

Dwg no: **2306 / PL.09**

Drawing: **Proposed Sections**

Date: June 2024
Scale: 1:100@A1

C	D	Rev:
PS	MM	B

NOTES: Do not scale from this drawing. All dimensions in millimeters. All dimensions to be checked on site. All omissions and discrepancies to be reported to the architect immediately. This drawing is © 3s Architects Interiors Commercial. Use of these drawings must be authorised by 3s.

3s architects interiors commercial
T +44 (0)20 8332 99 -66 F -91 W www.3s-ad.com E info@3s-ad.com
63F Sandycombe Road, Richmond-upon-Thames, TW9 2EP