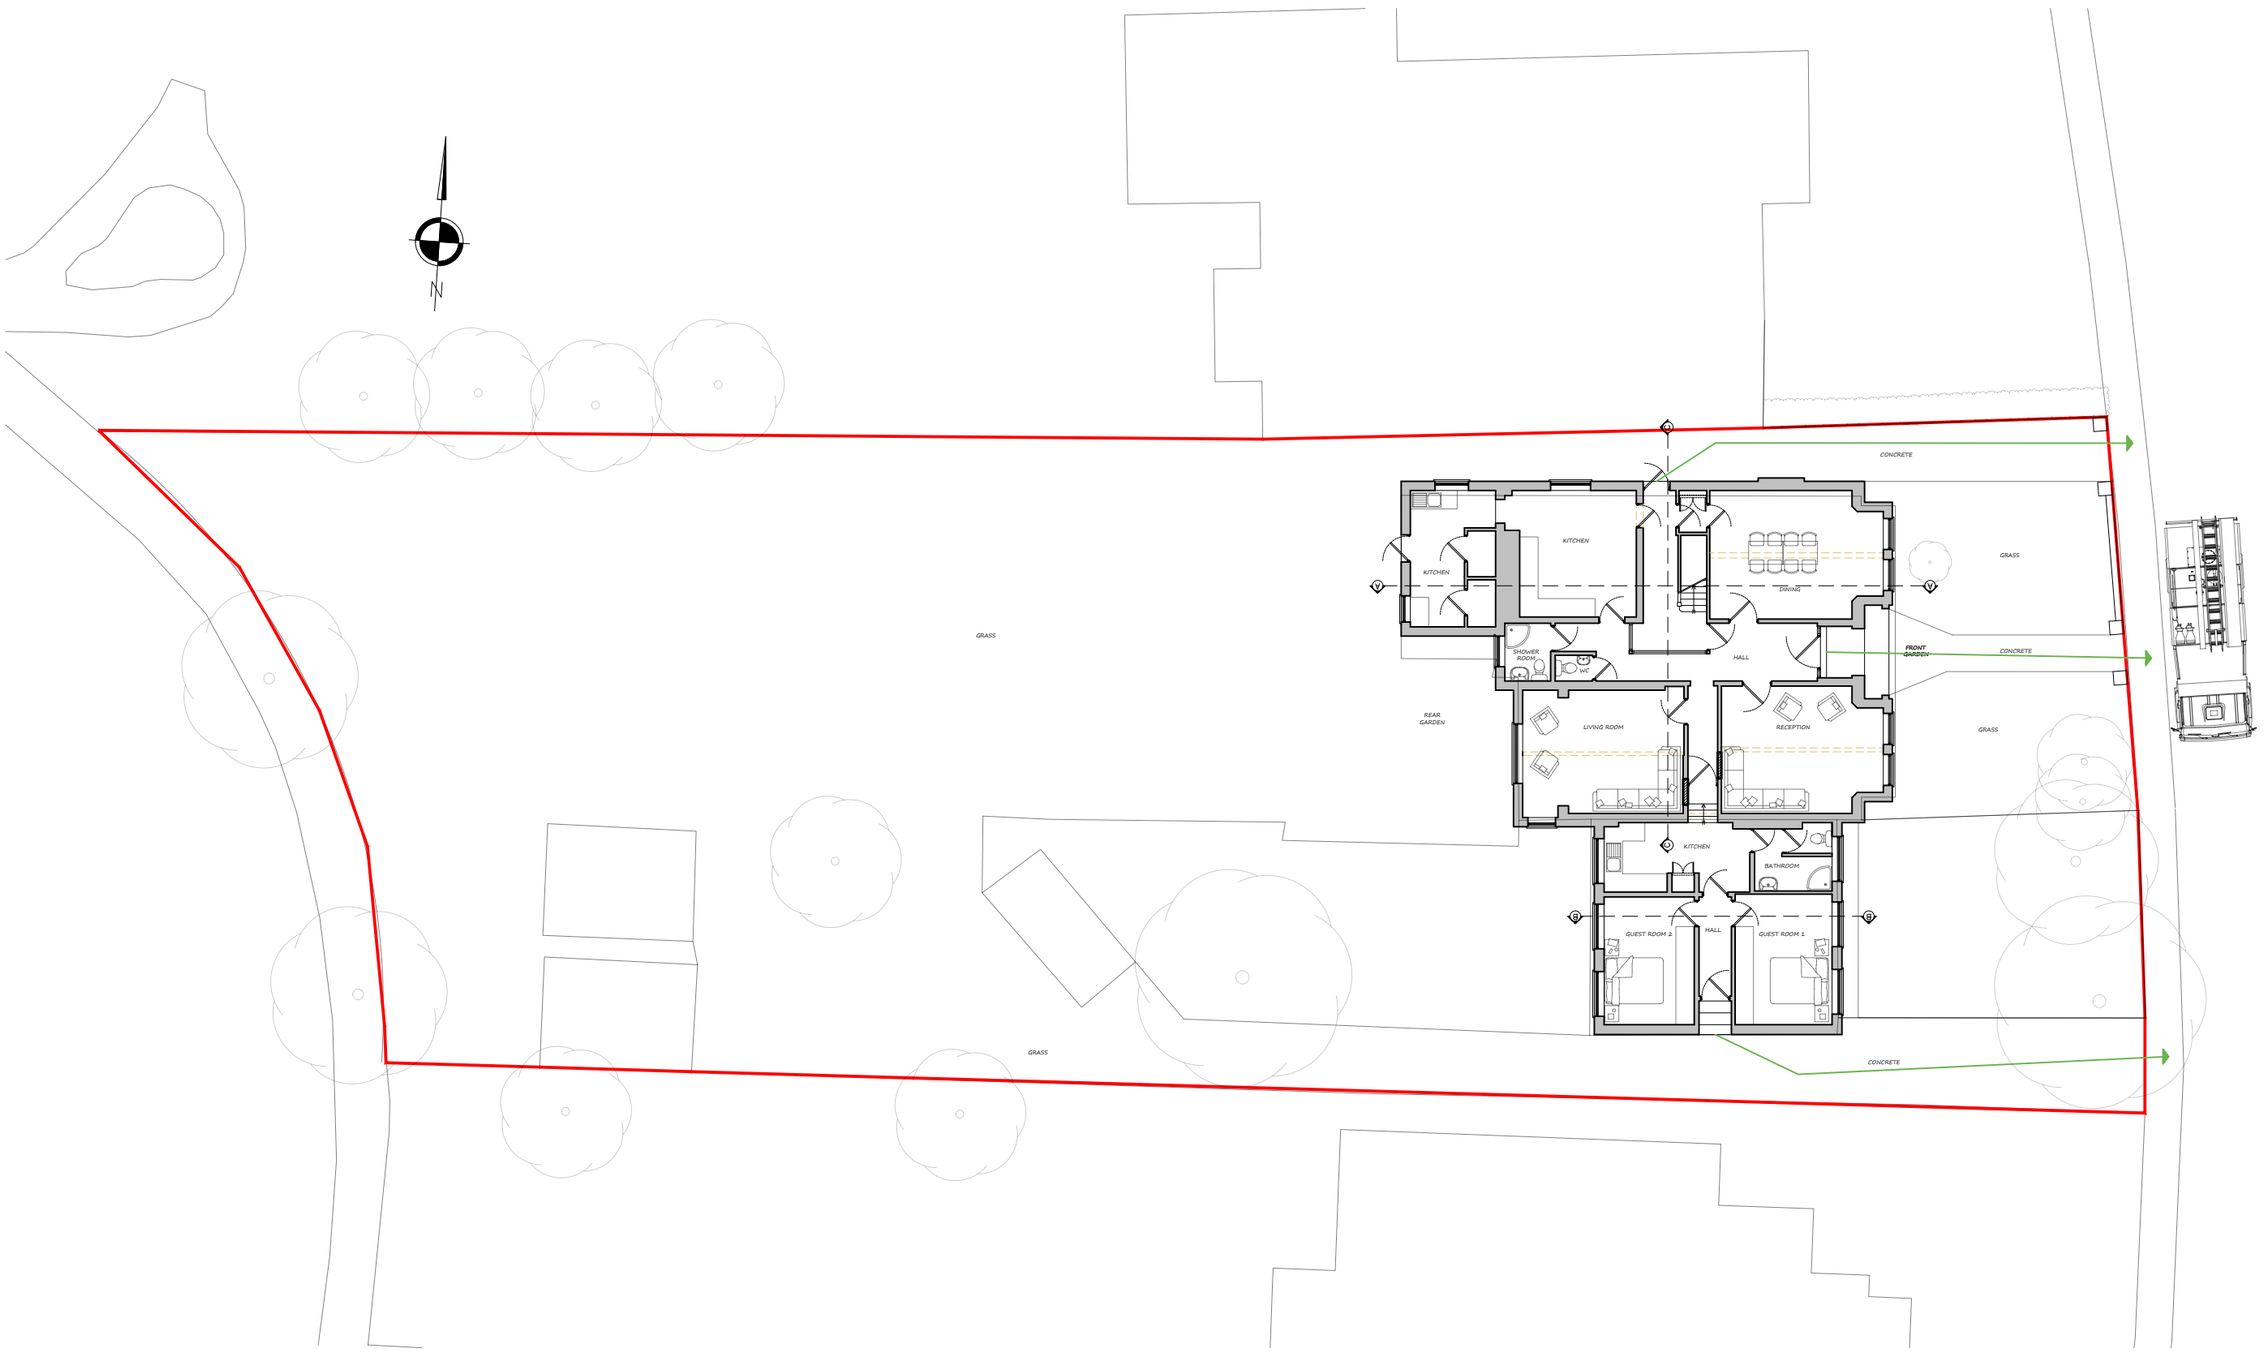

PROPOSED BLOCK PLAN 1:200

1:100

2m 0 2m 4m 6m

mza planning
planning permission without the headaches

14 Devonshire Mews
Chiswick
London, W4 2HA

T. 0844 500 5050
office@mzaplanning.com

Title: **PROPOSED BLOCK PLAN**

Dwg.No: 591-PROP-15

REV : ORIGINAL

Project: 16 Strawberry Hill Road
Twickenham
TW1 4PT

Date: 27-06-24

Scale: as noted @ A3