Notes:

Hatched areas either side of gate show new boundary wall in yellow stock brick in English bond to match existing

To incorporate 3-course decorative string motif in red stock brick to match existing, with middle headers laid diagonally

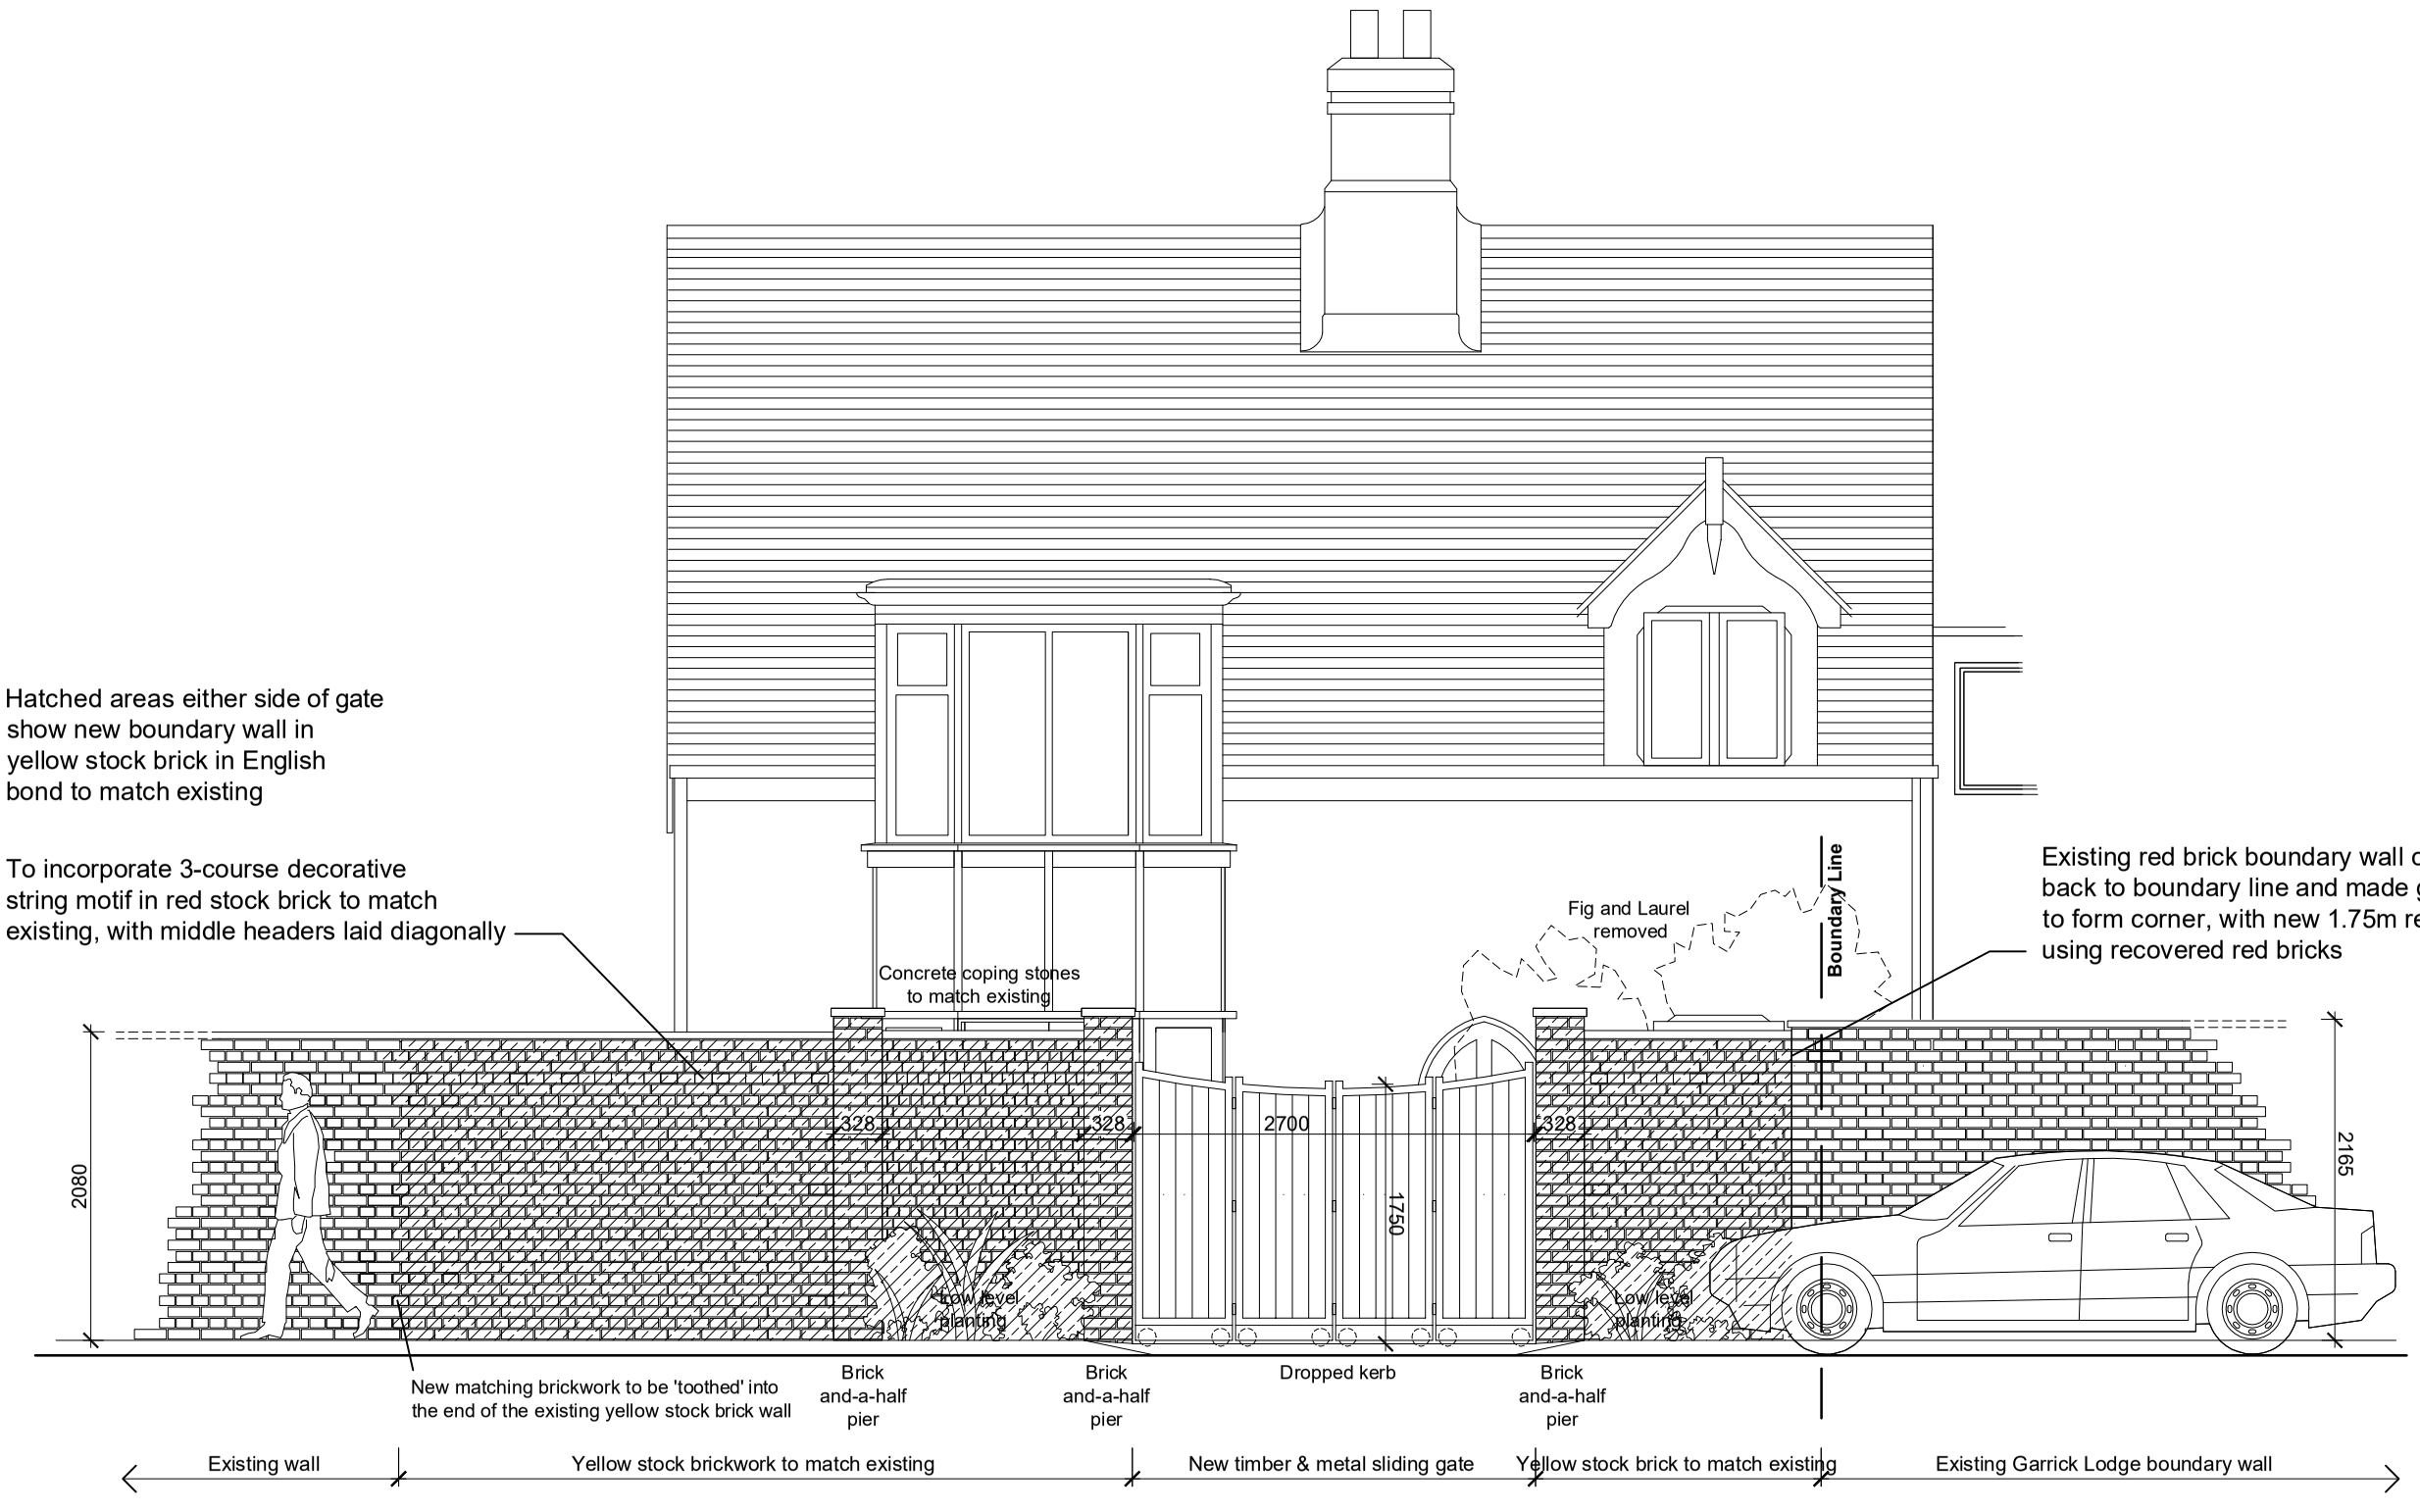

South (Johnson's Drive) Elevation: As Proposed

0 1 2 3 4 5
METRES

Rev A 14/08/2023 Entrance gate alterations

Seabrook
Architecture

32 Barnetts Way, Tunbridge Wells, Kent TN4 9DW
T 01892 537460 E james.seabrook@talk21.com
M 07920403518

SK- sketch PP- preliminary planning
PT - pre-tender T - tender
C - construction PL - planning

PL

PLANNING

Garrick Cottage Workshop & Access
Church Street, Hampton TW12 2EG

Drawing Title
Johnson's Drive Boundary Wall: Proposed Elevation of New Gate

Client	Scale	Date	Drawn	Checked
Mr N. Hudson	**1:50@A3**	**11/07/23**	**JS**	**JS**

This drawing is copyright Seabrook Architecture. If in doubt ASK. Drawing measurements shall not be obtained by scaling. Verify all dimensions prior to construction. Immediately report any discrepancies on this drawing to Architect. This drawing shall be read in conjunction with associated specifications and related consultant's documents.

Job No.	(Category) Dwg No.	Revision
245	**PL07**	**A**