1. All dimensions in millimeters unless otherwise specified.
2. The contractor to check all dimensions, angles, drain runs and conditions on site before works commencement.

1 Block Plan - Existing
1 : 200

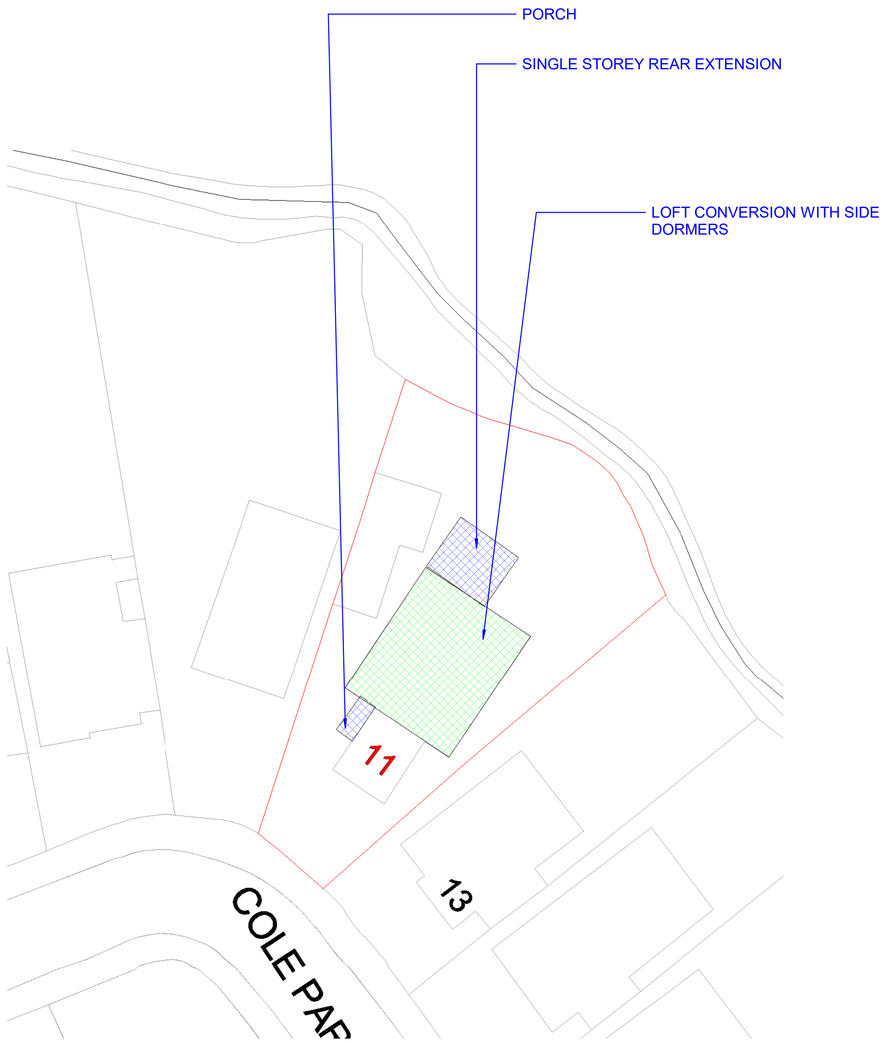

2 Block Plan - Proposal
1 : 200

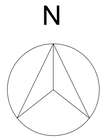

0 10 50 100
VISUAL SCALE 1:1250@A1

0 2 4 8 12 16 20m
VISUAL SCALE 1:200@A1

Rev.	Date	Seq.	BY	Description
01	10.09.2024	1	MK	Issue for Planning

MKCREATIVE
22 Micklefield Way, Borehamwood, WD6 4LG
office@mkcreative.me.uk

Client:
Barbara Bantock

Project:
11 Cole Park Gardens TW1 1JB

Drawing area:

Drawing Title:
BLOCK PLAN

Approved By: BB
Date: 10.09.2024
Checked By: BB
Scale: 1 : 200
Drawn By: MZ
Size: A1

Status:
FOR PLANNING

Drawing No.
11 COLE - 002

Rev.
01