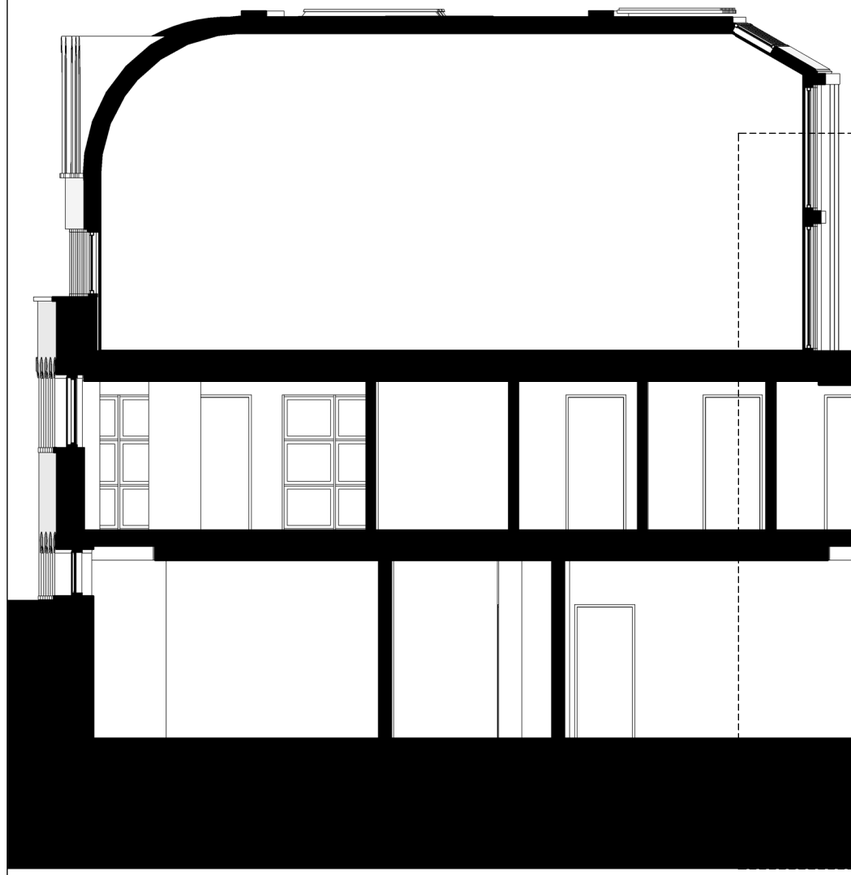

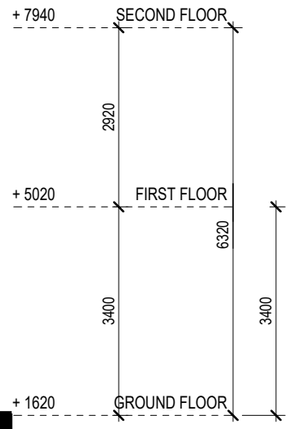

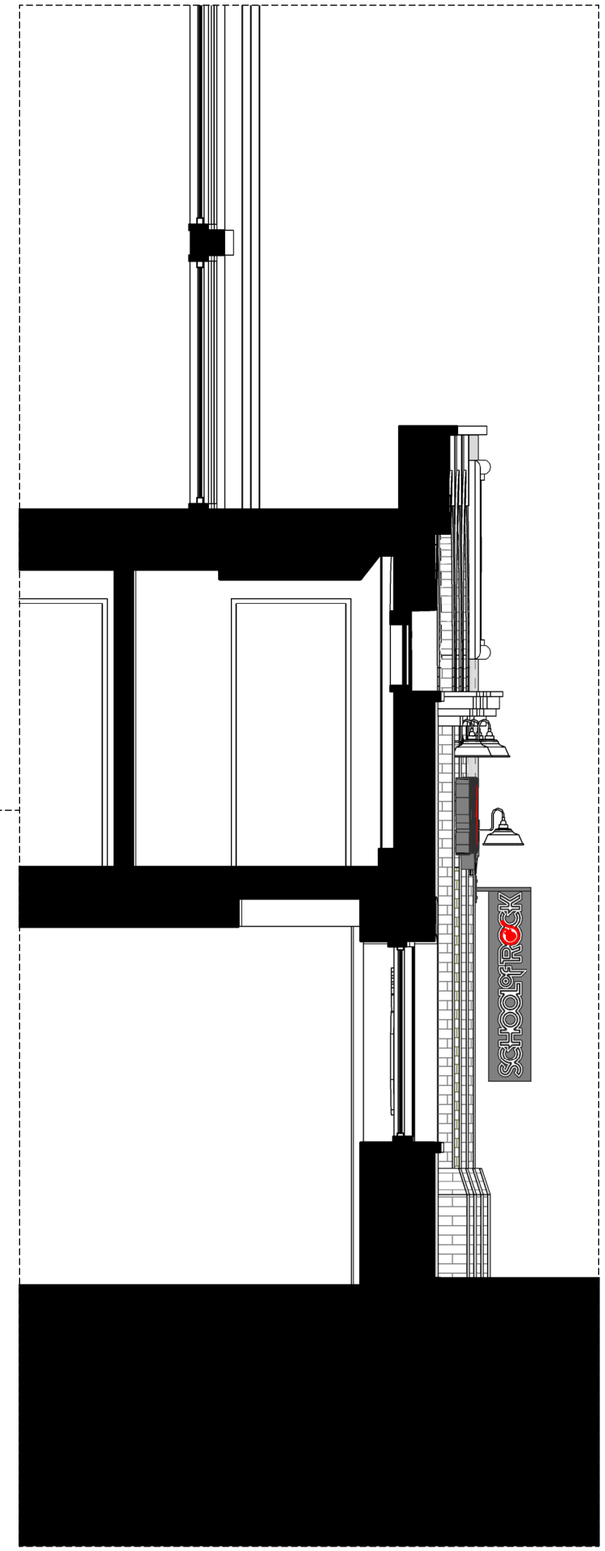

0 1m 3m

0 1 : 50 5m 10m

SECTION BB

Written dimensions to be taken in preferences to scaled dimensions. The Contractor is responsible for checking all dimensions before work starts.

All work is to be carried out to the requirements, and to the satisfaction of the Local Authority.
These drawings are for planning purposes only

Any discrepancies to be brought to the attention of 4D Planning Consultants immediately.

Description

Rev	Date	Description	by	chk

4D PLANNING™
Chartered Town Planners & Architectural Technicians
Architecture I Town Planning
T: 0203 1500 183 www.GetMePlanning.com
www.GetMePlanning.com

Client
Mr Matias Puga

Project
18 Petersham Road, Richmond
Brewery Stores TW10 6UW

Title
PROPOSED DRAWINGS
SECTION BB

Date:	19.08.2024	Rev:
Scale:	1:100@A3	
Drawing No.	4D-513 P 06	
Drawn by :	MAX	