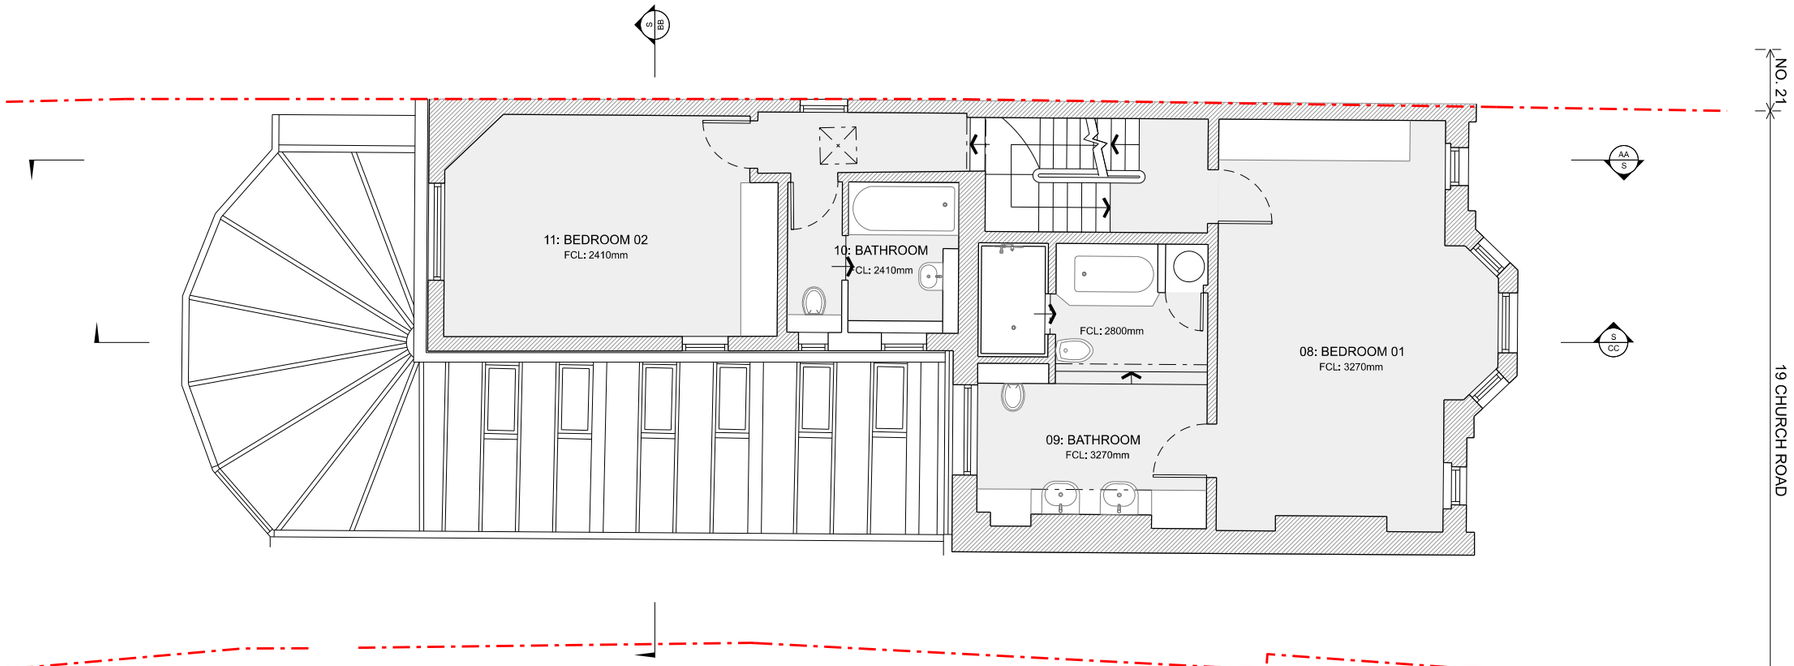

01 EXISTING FIRST FLOOR PLAN 1:100

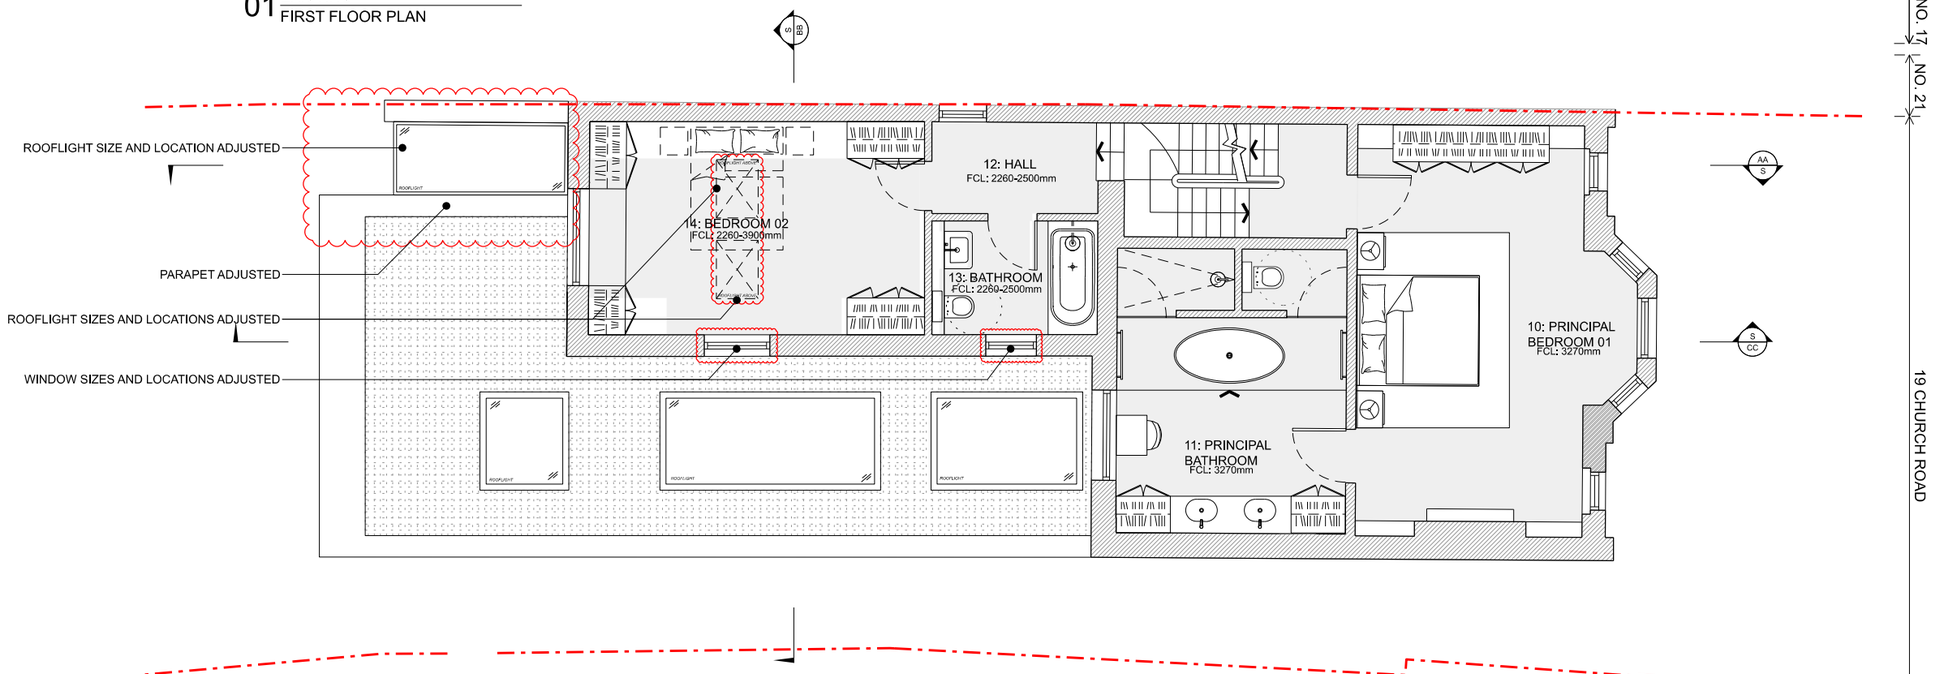

Scale 1:100 @ A3

0.0m 1.0 2.0 3.0 4.0 5.0m

02 PROPOSED FIRST FLOOR PLAN 1:100

HØEG ARCHITECTS

REV.	DATE ISSUED	DESCRIPTION
P1	10/05/2024	PLANNING
P2	28/08/2024	UPDATED REAR EXTENSION
P3	12/09/2024	PLANNING AMENDMENT

NOTES

Do not scale from drawings.

Errors to be reported immediately to the Architect.

To be read in conjunction with all relevant Architects' Services and Structural Engineers' drawings.

All existing site, tree and building information has been compiled from third party content.

All dimensions to be checked on site.

DESCRIPTION
EXTENSION & REFURBISHMENT

PROJECT
19 CHURCH ROAD

DRAWING NAME
EXISTING AND PROPOSED FIRST FLOOR PLAN

DRAWING PURPOSE
PLANNING AMENDMENT

DATE	REV. DATE	REV.
08/01/2024	12/09/2024	P3

DRAWING No.	SCALE @ A3
HA-1016-004-PP-1F	1:100