## LOCATION PLAN

1 : 1250 @A3

0 25m 50m 100m

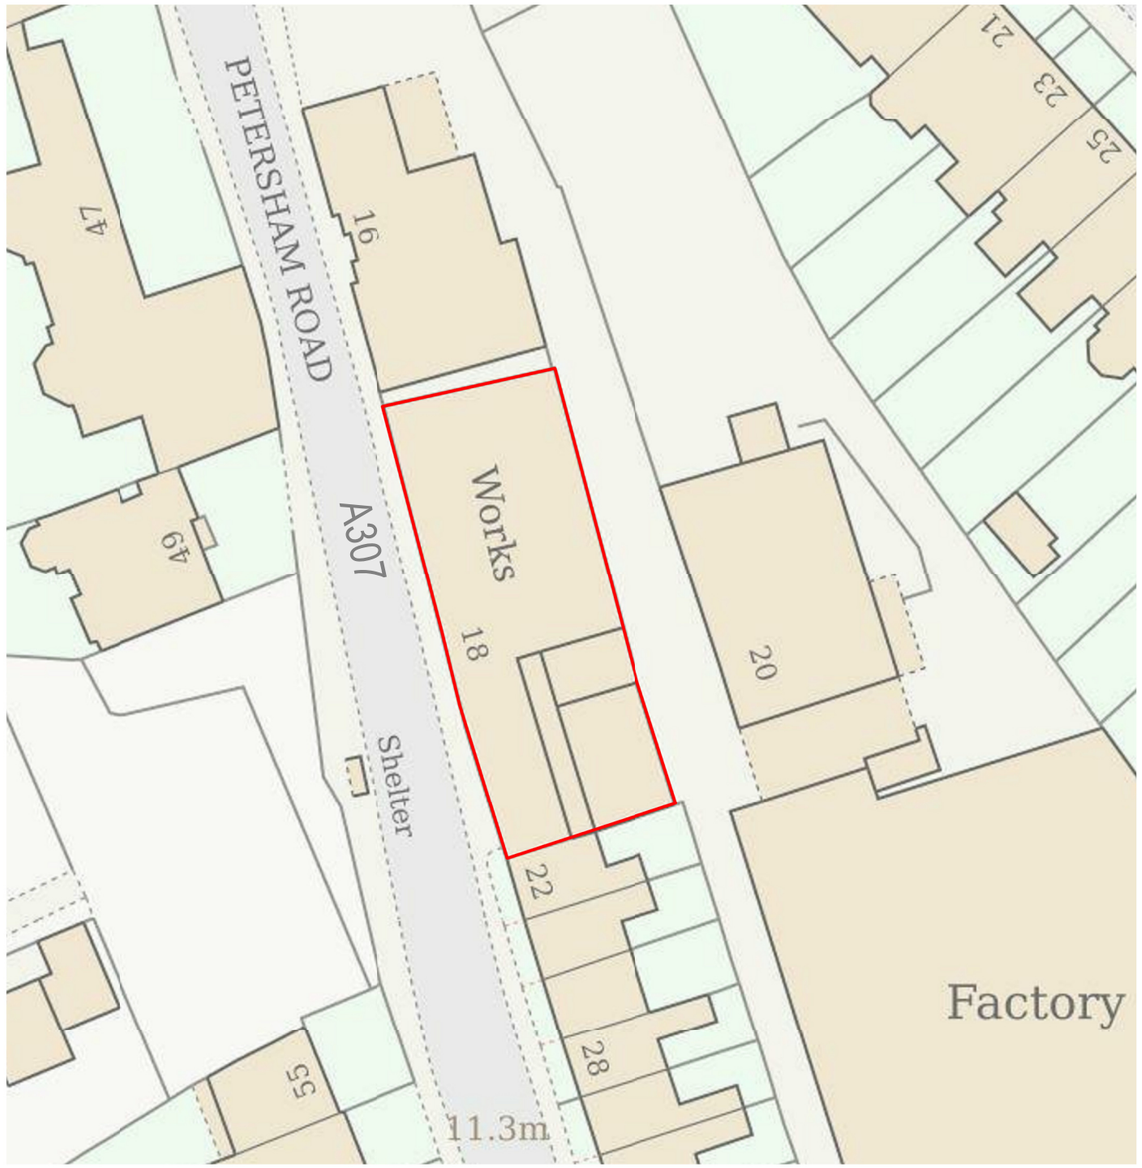


## BLOCK PLAN

1 : 500 @A3

0 10m 20m 50m

N

Written dimensions to be taken in preferences to scaled dimensions. The Contractor is responsible for checking all dimensions before work starts.

All work is to be carried out to the requirements, and to the satisfaction of the Local Authority.
These drawings are for planning purposes only

Any discrepancies to be brought to the attention of 4D Planning Consultants immediately.

Description

| Rev | Date | Description | by | chk |
|---|---|---|---|---|
| | | | | |

4D PLANNING™
Chartered Town Planners & Architectural Technicians

Architecture I Town Planning

T: 0203 1500 183 www.GetMePlanning.com

www.GetMePlanning.com

Client
Mr Matias Puga

Project
18 Petersham Road, Richmond
Brewery Stores TW10 6UW

Title
BLOCK AND
LOCATION PLANS

Date: 19.08.2024
Scale: AS INDICATED
Drawing No.4D-513 E 00
Drawn by : MAX
Rev: