0 1 2 3 4 5m

VISUAL SCALE 1:50@A1

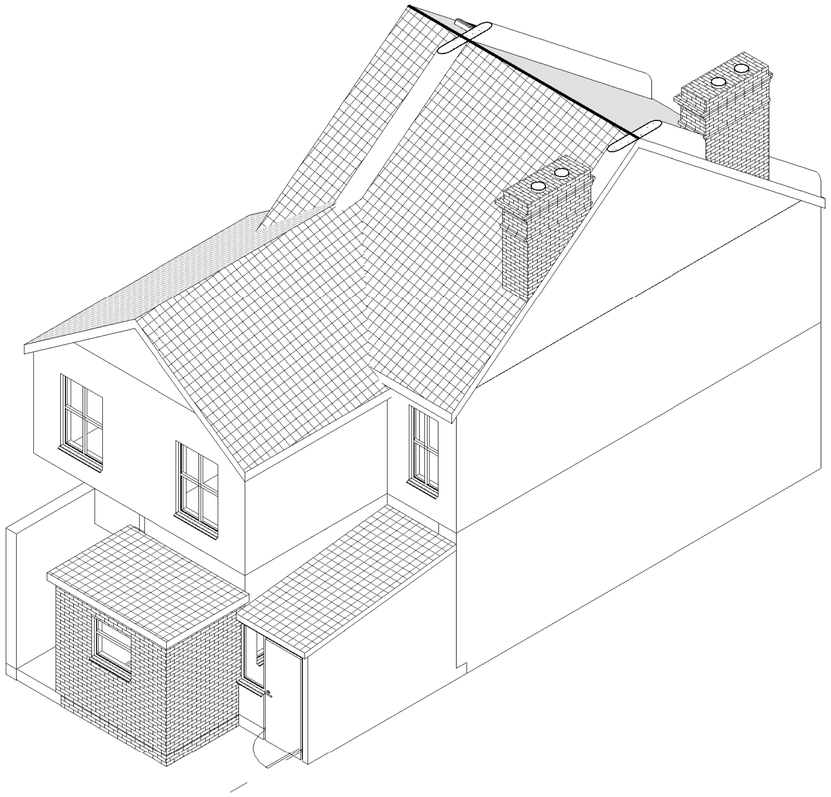

1 3D Existing

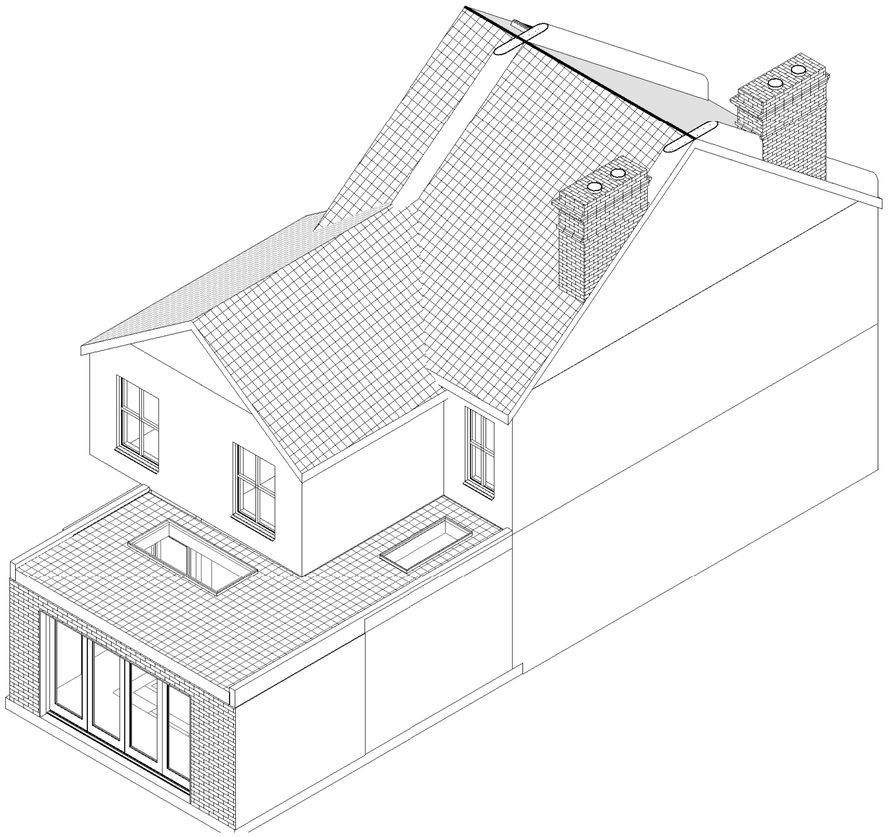

2 3D Proposed

1. All dimensions in millimeters unless otherwise specified.
2. The contractor to check all dimensions, angles, drain runs and conditions on site before works commencement.

Rev.	Date	Seq.	BY	Description
01	16.09.2024	1	MK	Issue for Planning

MKCREATIVE

22 Micklefield Way, Borehamwood, WD6 4LG
office@mkcreative.me.uk

Client:

Project:
83 Lower Mortlake Road TW9 2LW

Drawing area:

Drawing Title:
3D VIEWS

Approved By: MB
Date: 16.09.2024
Checked By: MB
Scale:
Drawn By: MZ
Size: A1

Status:
FOR PLANNING

Drawing No.
83 MORTLAKE - 006

Rev.
01