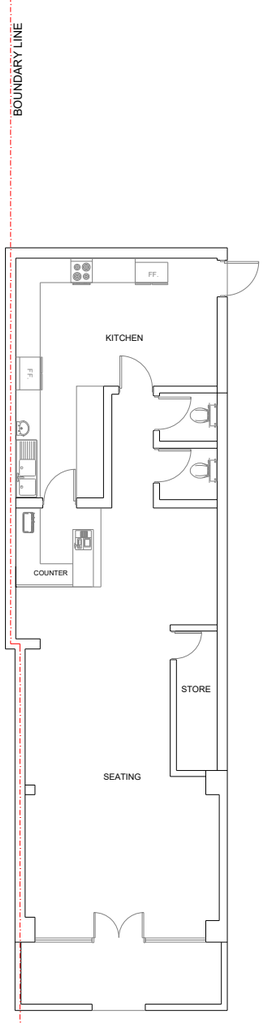

PRE-EXISTING
GROUND FLOOR PLAN

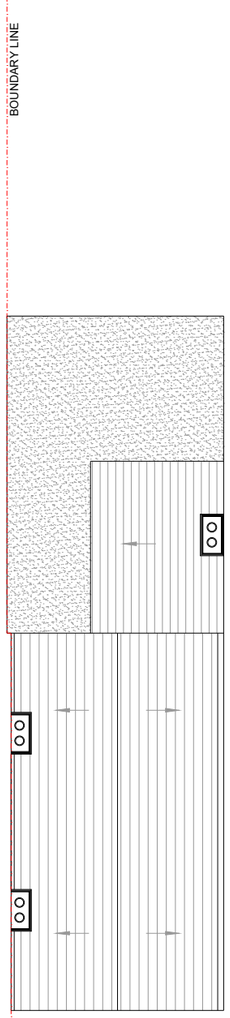

PRE-EXISTING
ROOF PLAN

PRE-EXISTING
FRONT ELEVATION

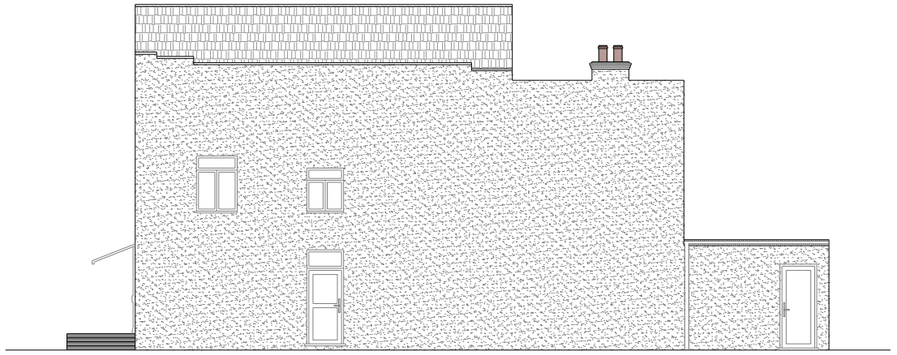

PRE-EXISTING
SIDE ELEVATION-1

PRE-EXISTING
REAR ELEVATION

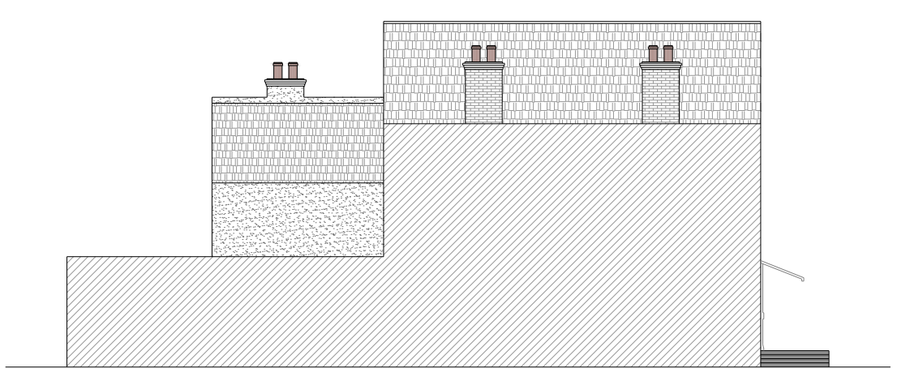

PRE-EXISTING
SIDE ELEVATION-2

A	15.05.24	DA ISSUE	GK
		AMENDMENT	BY

0 1 2 3 4 5
Metres

SCALE 1:150@A3

Project :
Retrospective Drawing For Extractor System

Date : 15/05/24

Sheet Title :
Pre-Existing Floor Plan, Elevations, Roof Plan

Sheet no : 01

Address :
28 Staines Road
TWICKENHAM
TW2 5AH

Applicant : Sardunya Cafe Bistro