PLANNING

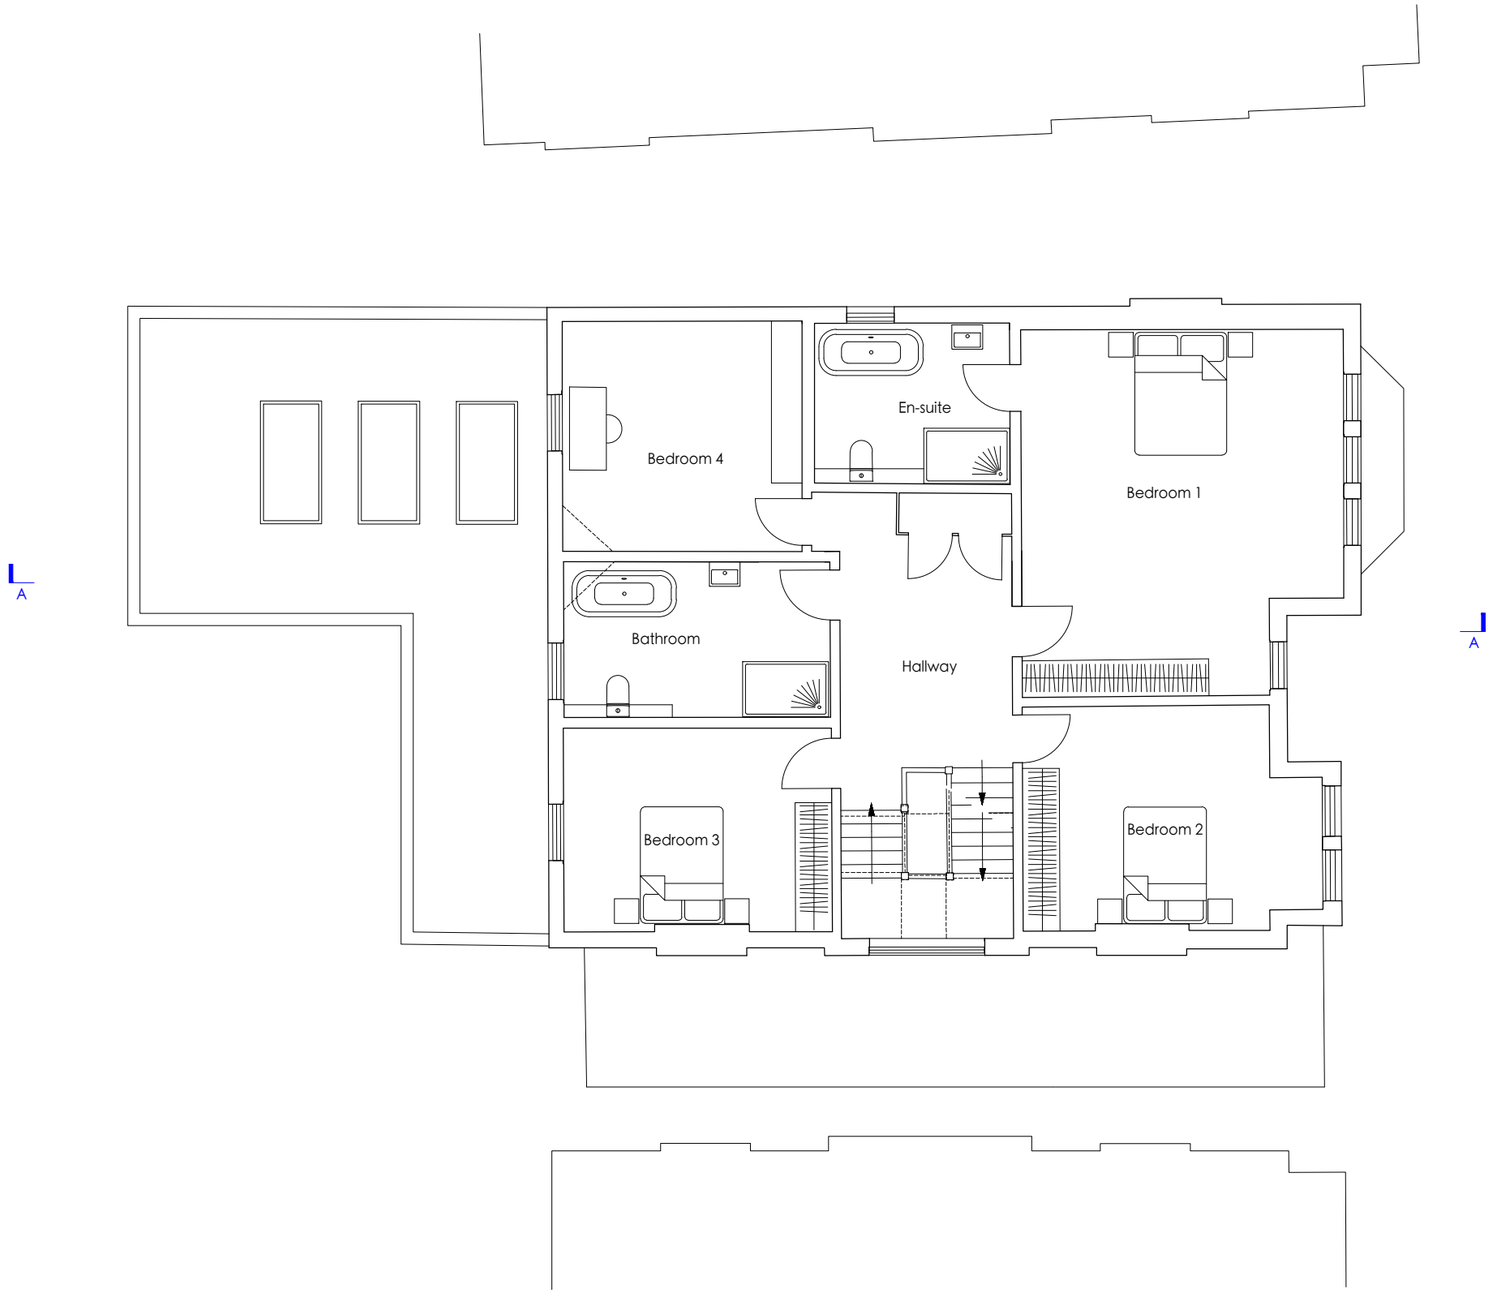

0 1 2 4m

N

A_Scale bar corrected
revisions

SP_23/09/2024

MICHAEL JONES ARCHITECTS
020 8948 1863 | 129 Kew Road, Richmond, TW9 2PN
www.mjarchitects.co.uk | studio@mjarchitects.co.uk

job title	19 Denbigh Gardens
client	Mrs K Hardyment
drawing title	Proposed First Floor Plan
drawing number	2028.03.03.Pln.023
rev	A
scale	1:100@A3
date	Aug 2024
drawn by	AHT
checked by	AB