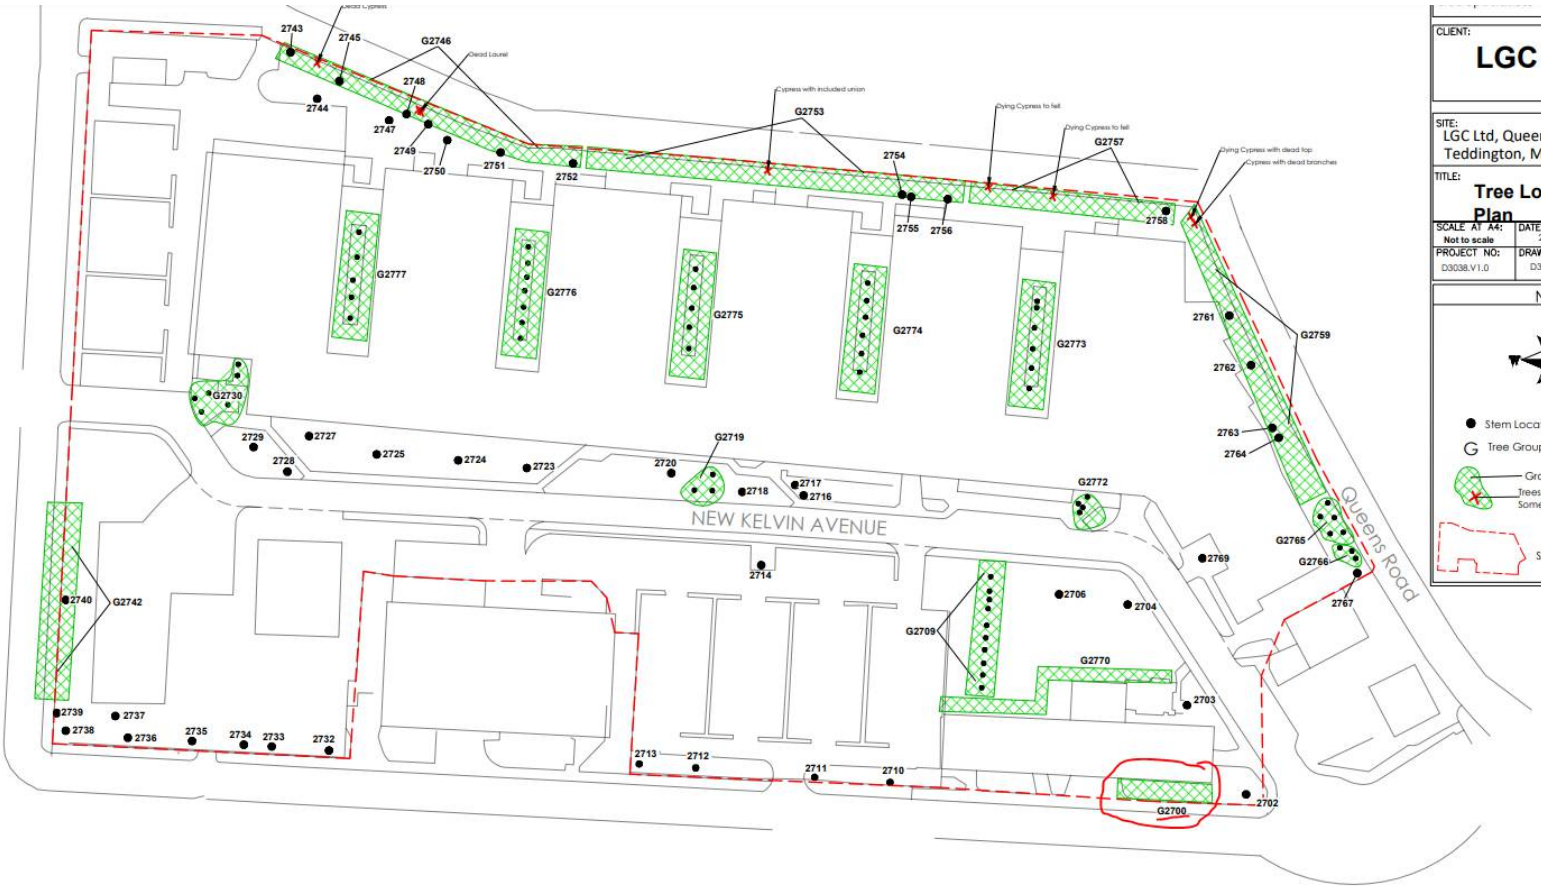

CLIENT:
LGC Ltd

SITE:
LGC Ltd, Queens Road, Teddington, Middlesex,

TITLE:
Tree Location Plan

SCALE AT A4:	DATE:
Not to scale	28/09/2023
PROJECT NO:	DRAWING NO:
D3038.V1.0	D3038.V1.0-A3 -Ti

Notes:

N

Stem Location

G Tree Group

Group

Trees within a grou
Some Sprayed with

Survey Bound