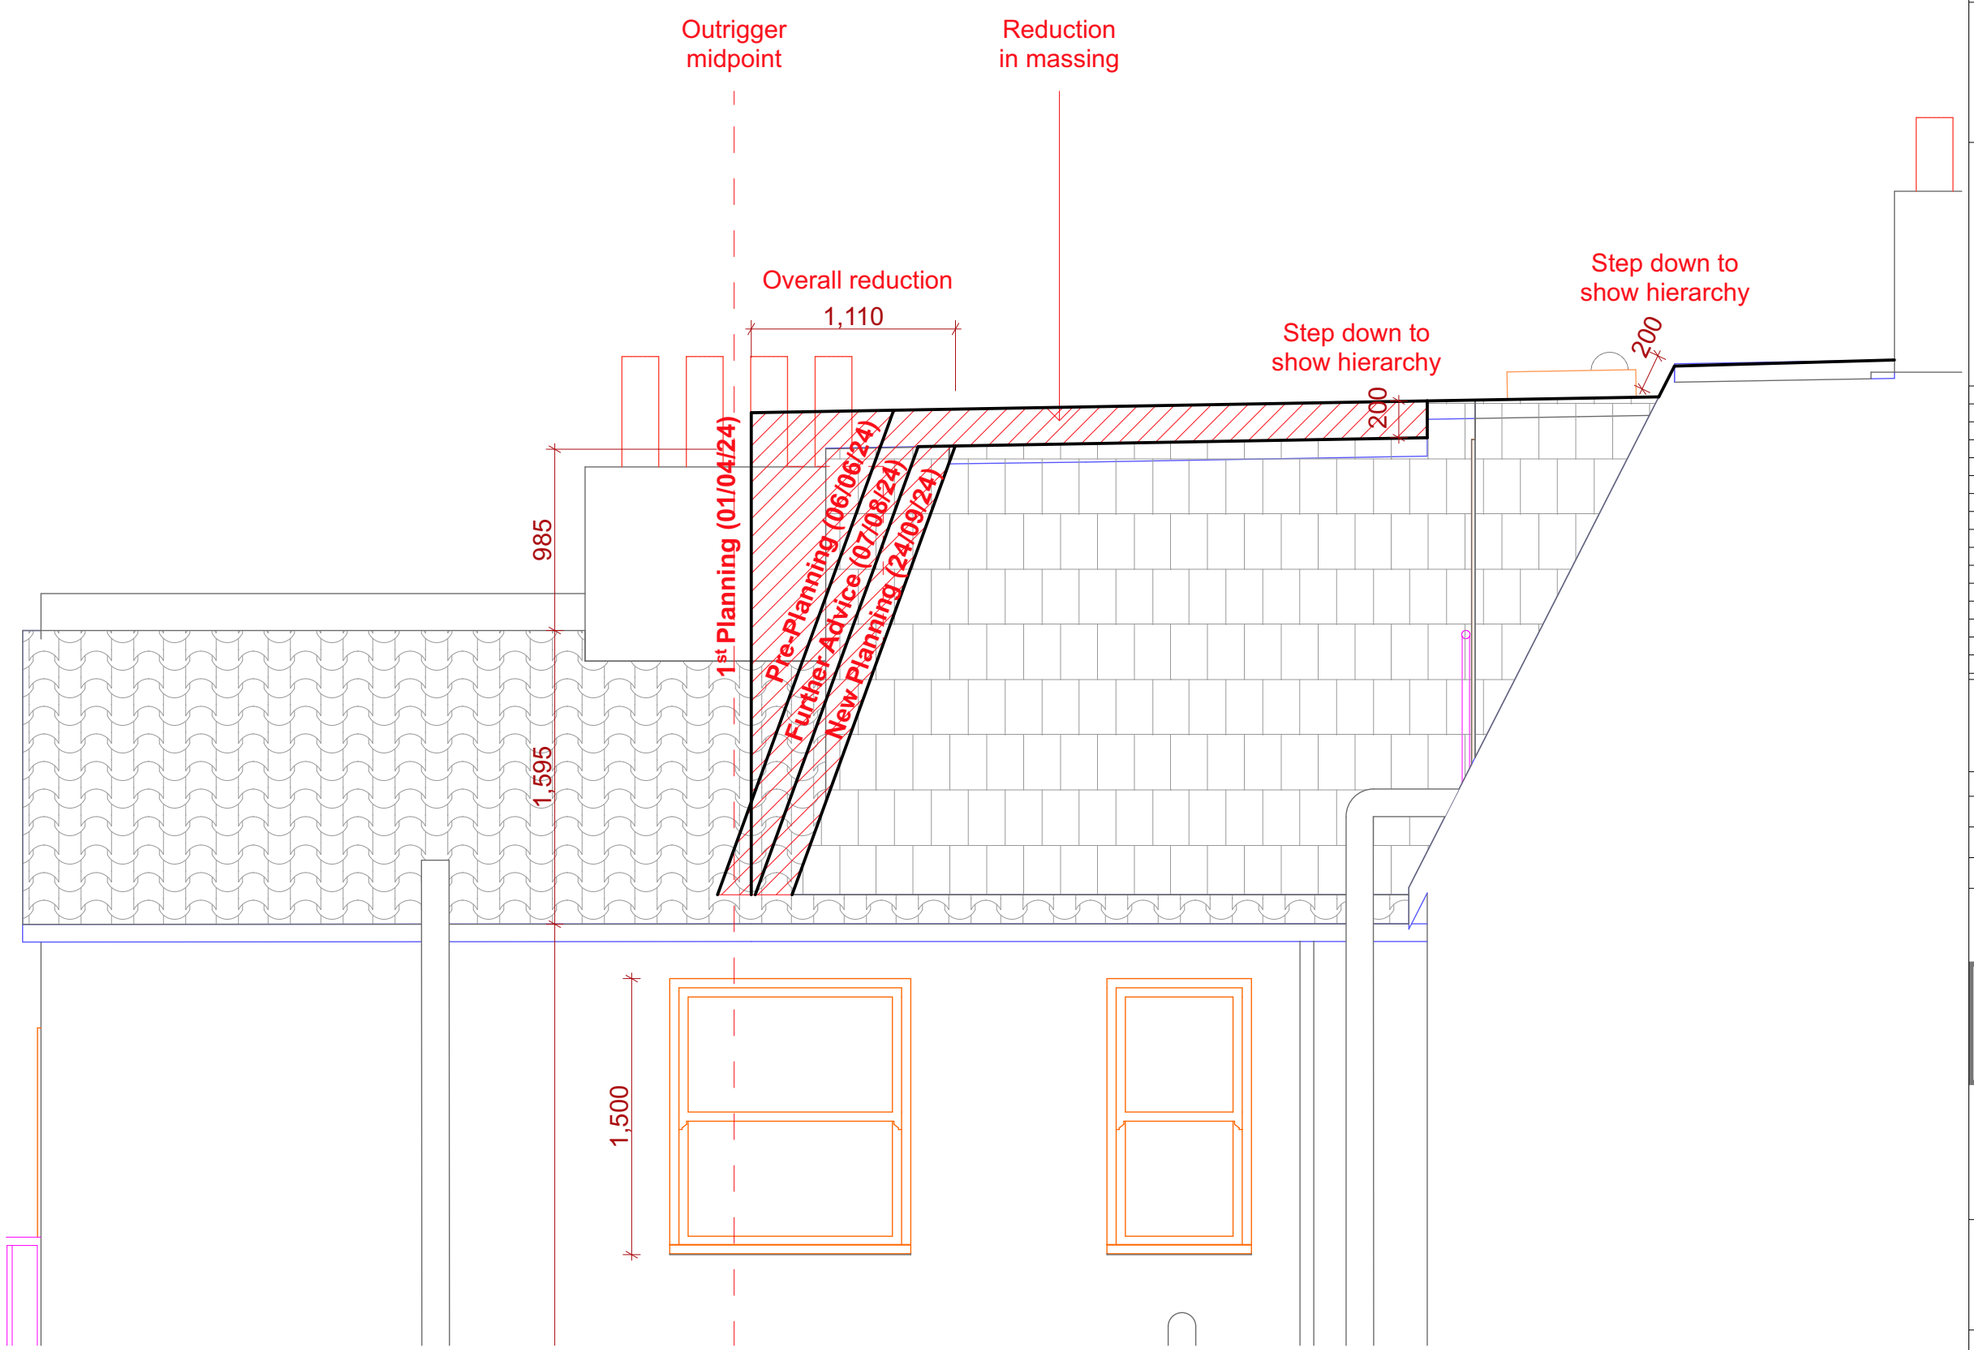

KINGSTON ARCHITECTS

Notes

This document and its design content is copyright ©. It shall be read in conjunction with all other associated project information including models, specifications, schedules and related consultants documents. Do not scale from documents. All dimensions to be checked on site. Immediately report any discrepancies, errors or omissions on this document to the Originator. If in doubt ASK.

RevID	Transmittal Set ID	Transmittal Set Name	Issue Date	Issuer-Intls	Status	Approved by

Scales @ A3	Date of Issue	Project No.
NTS	24/09/2024	1023

Client Approval

A	A - Approved
	B - Approved with Comments
	C - Do Not Use

Status	Purpose of Issue
S0	Planning

Architect

Robert Poll RIBA
contact@kingstonarchitects.com
Vine House 143 London Road
Kingston upon Thames KT2 5NH UK

Project

Avondale Road
55 Avondale Road Mortlake SW14 8PU
UK

Layout Title

E-03 Elevation Proposed

Client

Drawing Number

project	originator	volume	level	type	role	number	rev
1025 -	RP -	XX -	ZZ -	DR -	A -	0277	