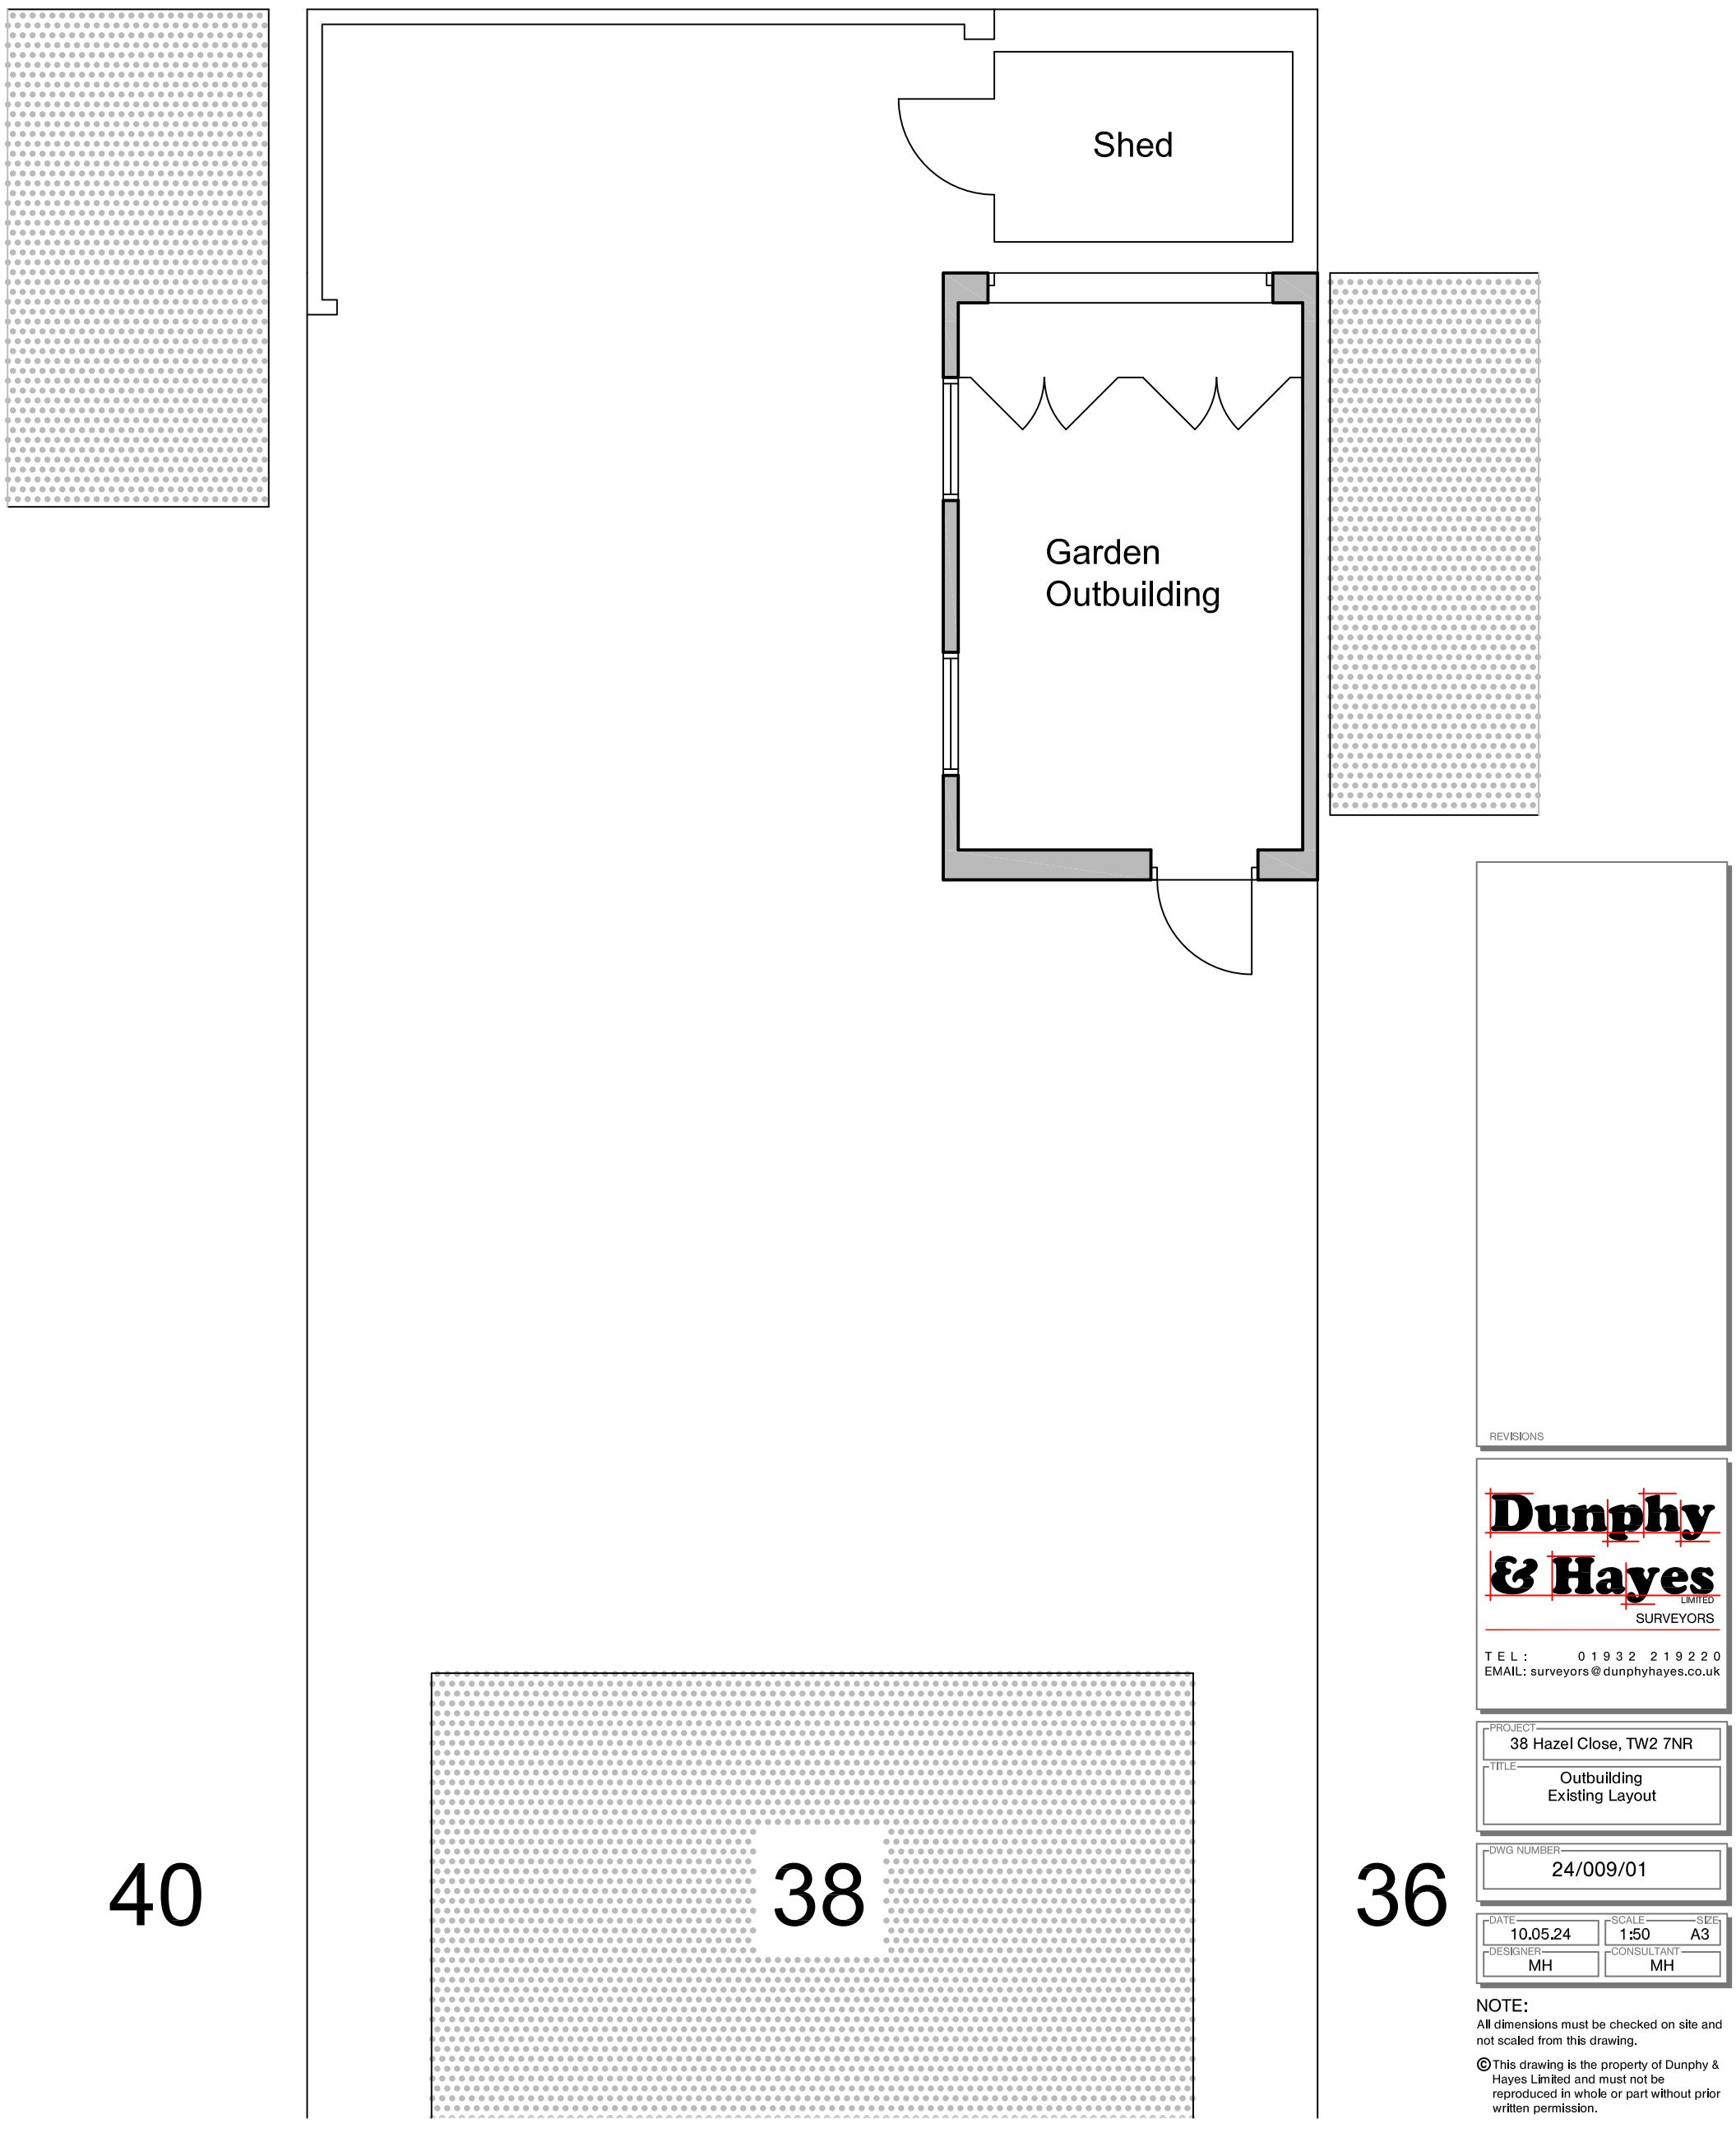

REVISIONS

Dunphy & Hayes LIMITED
SURVEYORS

TEL: 01932 219220
EMAIL: surveyors@dunphyhayes.co.uk

PROJECT
38 Hazel Close, TW2 7NR

TITLE
Outbuilding
Existing Layout

DWG NUMBER
24/009/01

DATE	SCALE	SIZE
10.05.24	1:50	A3

DESIGNER	CONSULTANT
MH	MH

NOTE:
All dimensions must be checked on site and not scaled from this drawing.

© This drawing is the property of Dunphy & Hayes Limited and must not be reproduced in whole or part without prior written permission.