SCALE BAR

0 1 2 3 4 5 6 7 8 9 10

GENERAL NOTES: Do not scale from this drawing.
Dimensions must be checked on site.
This drawing is copyright of Grainne O'Keeffe Architects.
This drawing cannot be copied or used in any way without the
express permission of Grainne O'Keeffe Architects.
Neighbouring properties not surveyed unless stated

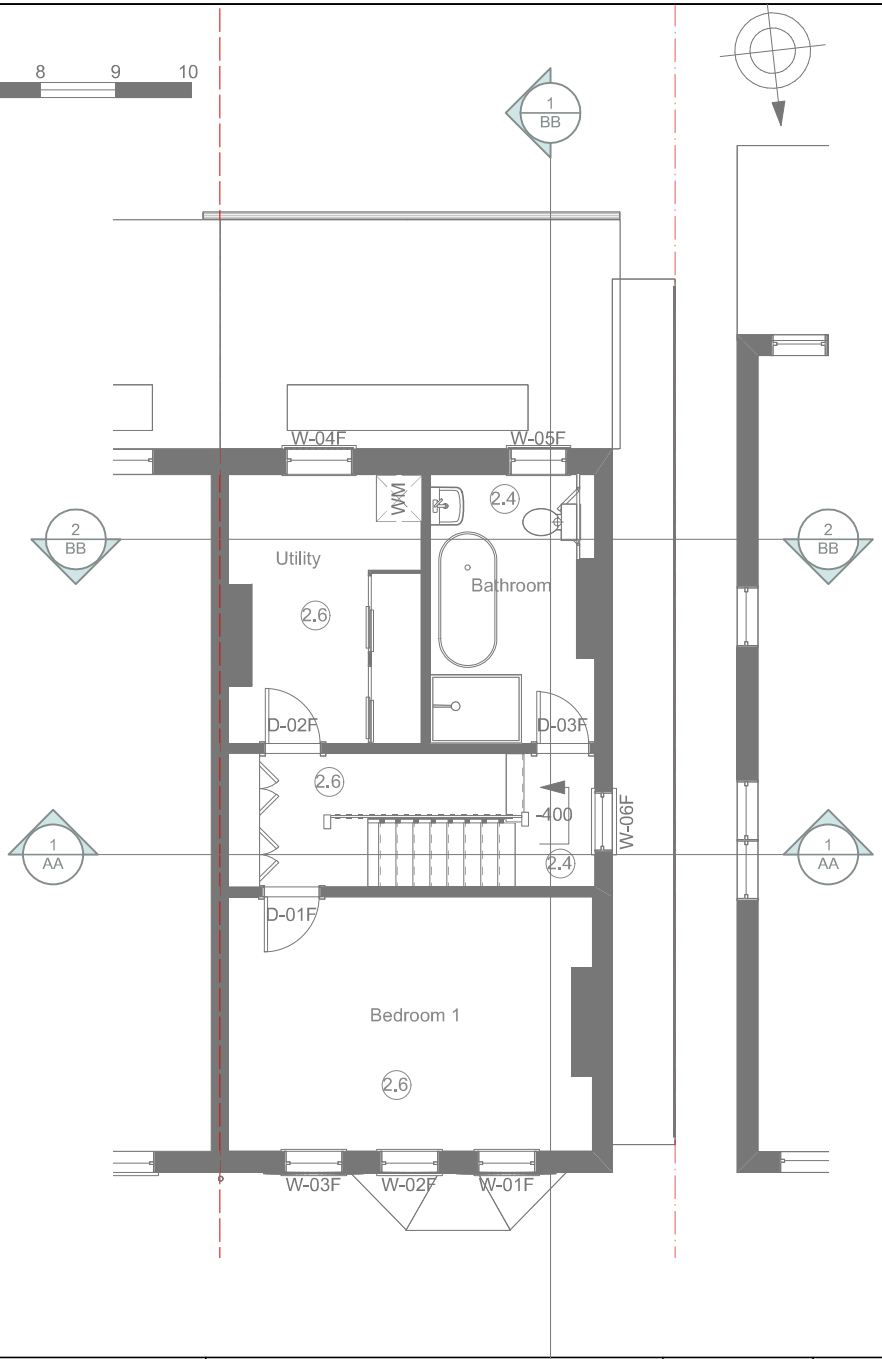

GRÁINNE O'KEEFFE ARCHITECTS LIMITED
Atrium, 36 Broad Lane, Hampton, TW12 3AZ
020 8941 1061 07976 389970
grainnearch@btopenworld.com
www.gokarchitects.co.uk

Job Name	Job No	Revisions	Rev No
27 Princes Road	2024-08		
Drawing Name: First floor Existing	Dwg No: 02 / Scale: 1:100		Last Edited: 21/6/24 9:06:35