This drawing is the copyright of PL Robinson Design Limited
It may not be copied or altered without their written authority
All Dims must be checked on site

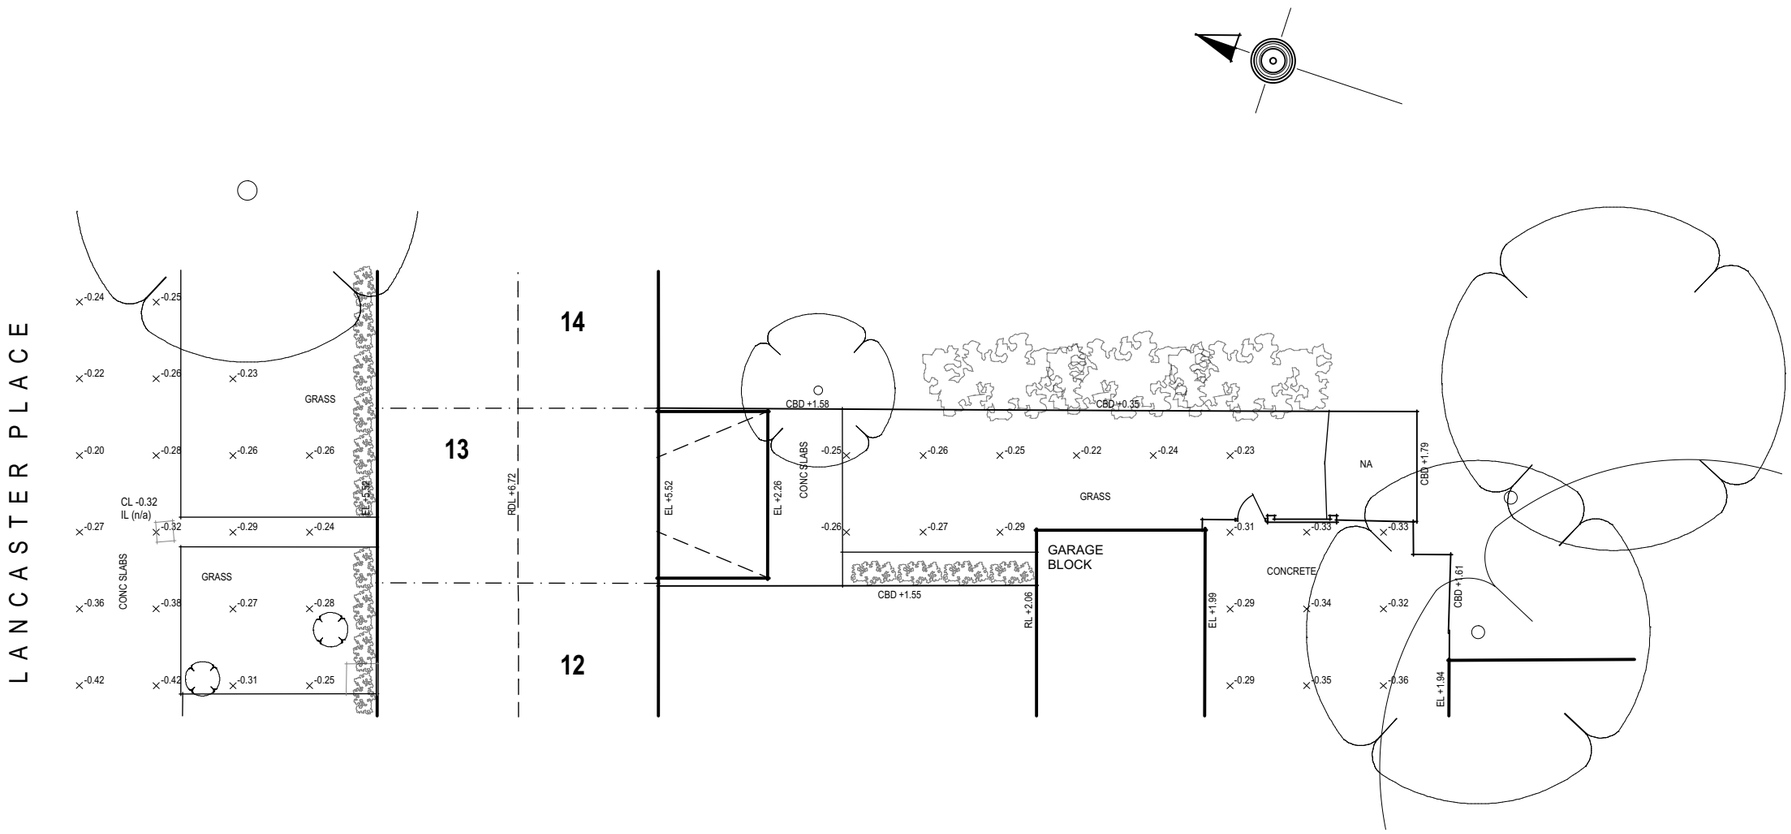

0 10m
A3

Rev:A	Minor corrections	08.10.24
Rev:	Description:	Date:

Job Title: 13 Lancaster Place
Twickenham

Drawing Title: Existing Site Plan
Drawing No: 288/05A
Scale: 1:200
Date: August 2024

PL Robinson design
14 Deacon Close, Southampton, Hampshire, SO19 7BP
Tel: 02380440649 Mob: 07950654378
email: office@plrobinsondesign.co.uk