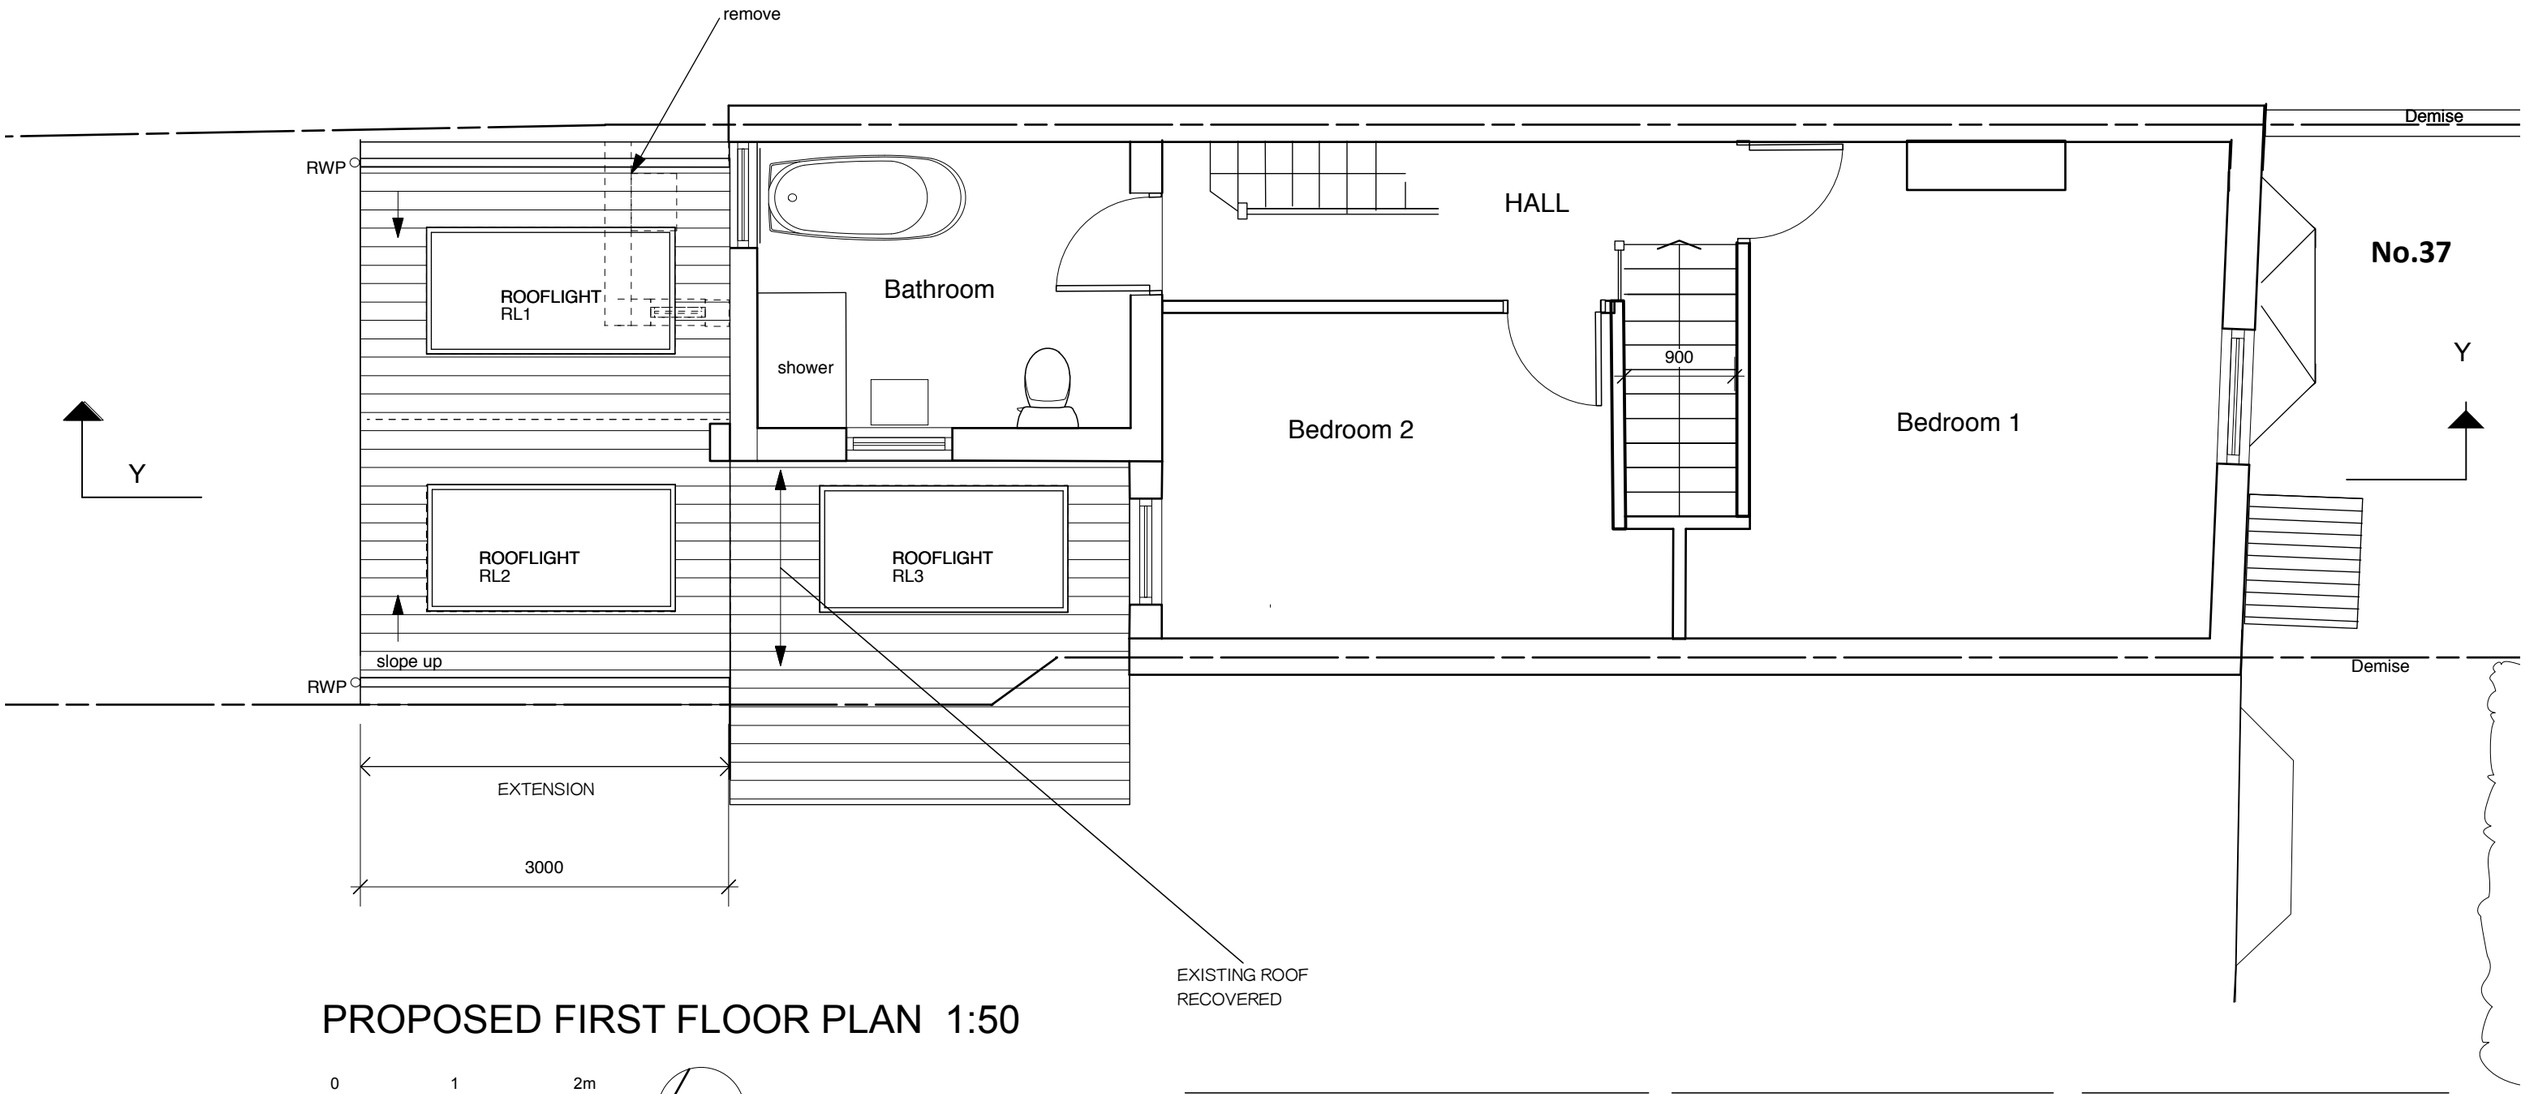

PROPOSED FIRST FLOOR PLAN 1:50

0 1 2m

stanzadesign
MARVAN COURT, 1 WALDEGRAVE ROAD
TEDDINGTON, TW11 8LZ

t: 020 8994 0070 e: all@stanzadesign.co.uk
ARCHITECTURE ◦ INTERIORS ◦ MANAGEMENT

client / job:
37 ST MARGARETS GROVE
TWICKENHAM
TW1 1JG

PROPOSED FIRST FLOOR PLAN

scale:	date:
1: 50 @ A3	08-04-24
drawn by:	checked:
JK	

job no:	dwg. no:	rev:
KM2319	PL02	A