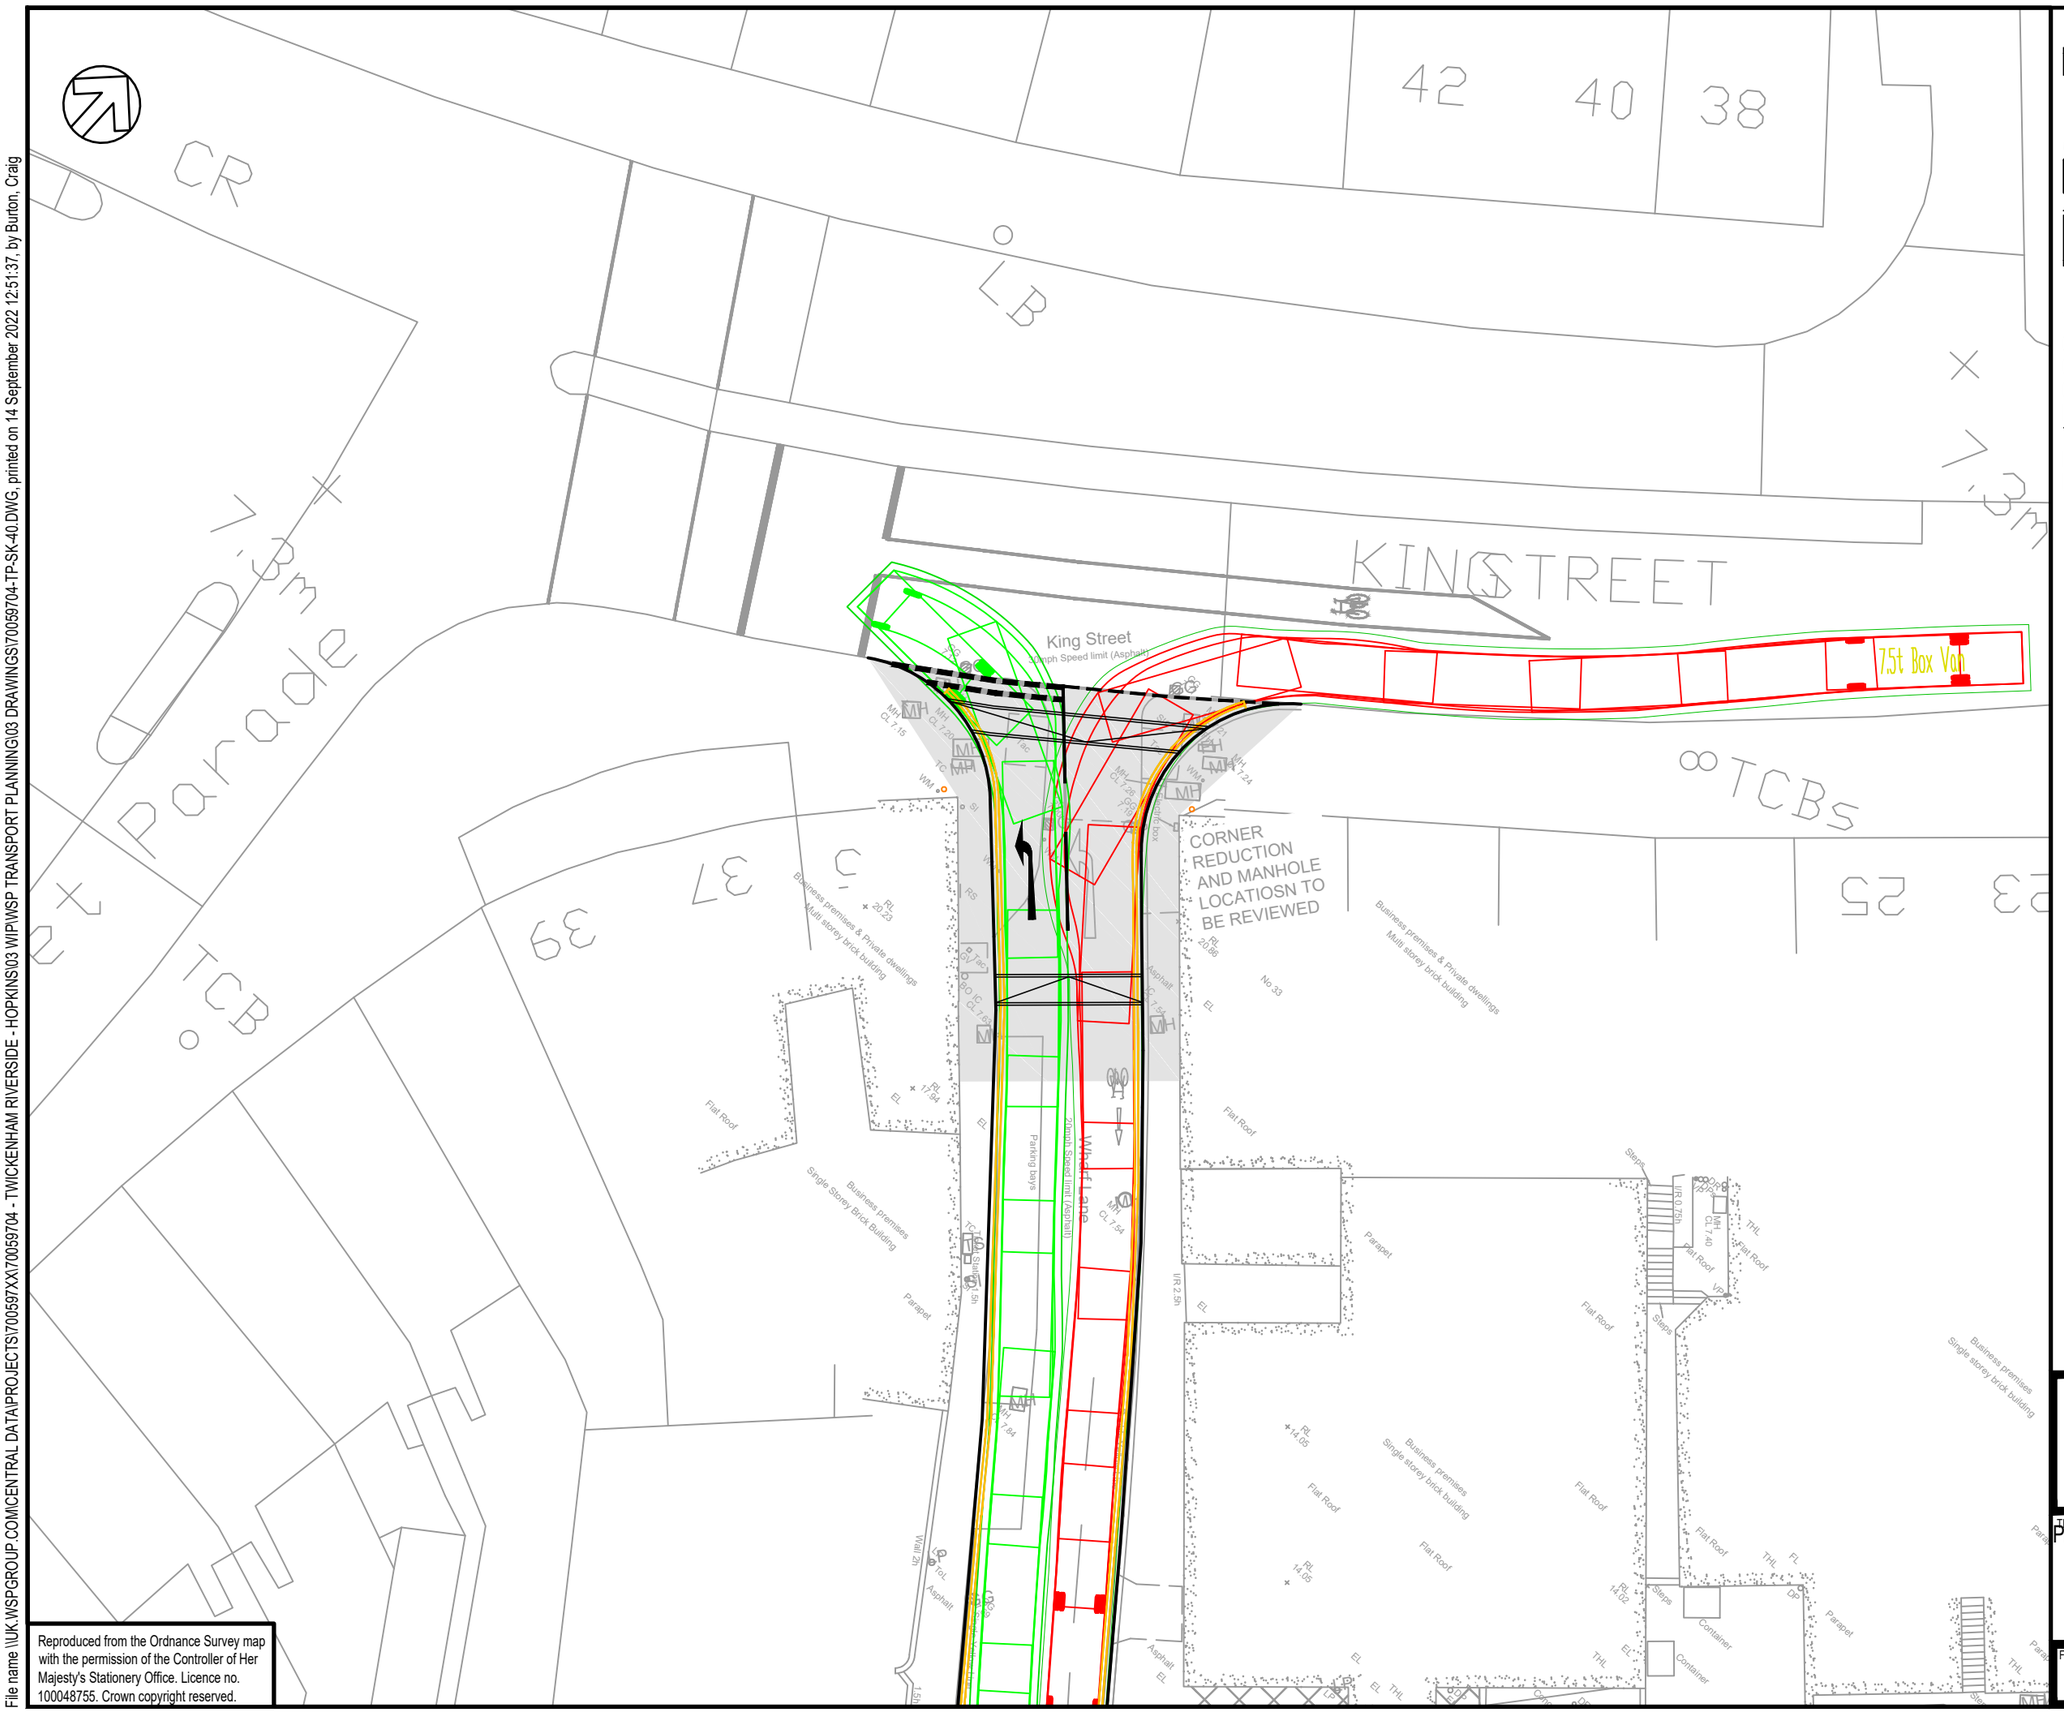

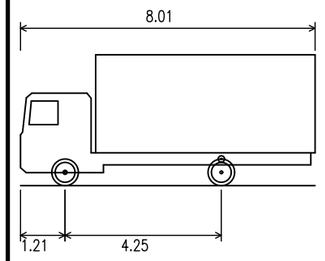

7.5t Box Van	
Overall Length	8.010m
Overall Width	2.100m
Overall Body Height	3.556m
Min Body Ground Clearance	0.351m
Track Width	2.064m
Lock to Lock Time	4.00 sec
Kerb to Kerb Turning Radius	7.400m

0 1:250 10m

TITLE:
PROPOSED LEFT-IN/LEFT-OUT JUNCTION OF KING STREET AND WHARF LANE EXTENDED RAISED TABLE
7.5T BOX VAN SWEPT PATH ANALYSIS

FIGURE No:
70059704-TP-SK-40-TR3

Reproduced from the Ordnance Survey map with the permission of the Controller of Her Majesty's Stationery Office. Licence no. 100048755. Crown copyright reserved.

File name \\UK.WSPGROUP.COM\CENTRAL DATA\PROJECTS\70059704-TP-SK-40.DWG, printed on 14 September 2022 12:51:37, by Burton, Craig