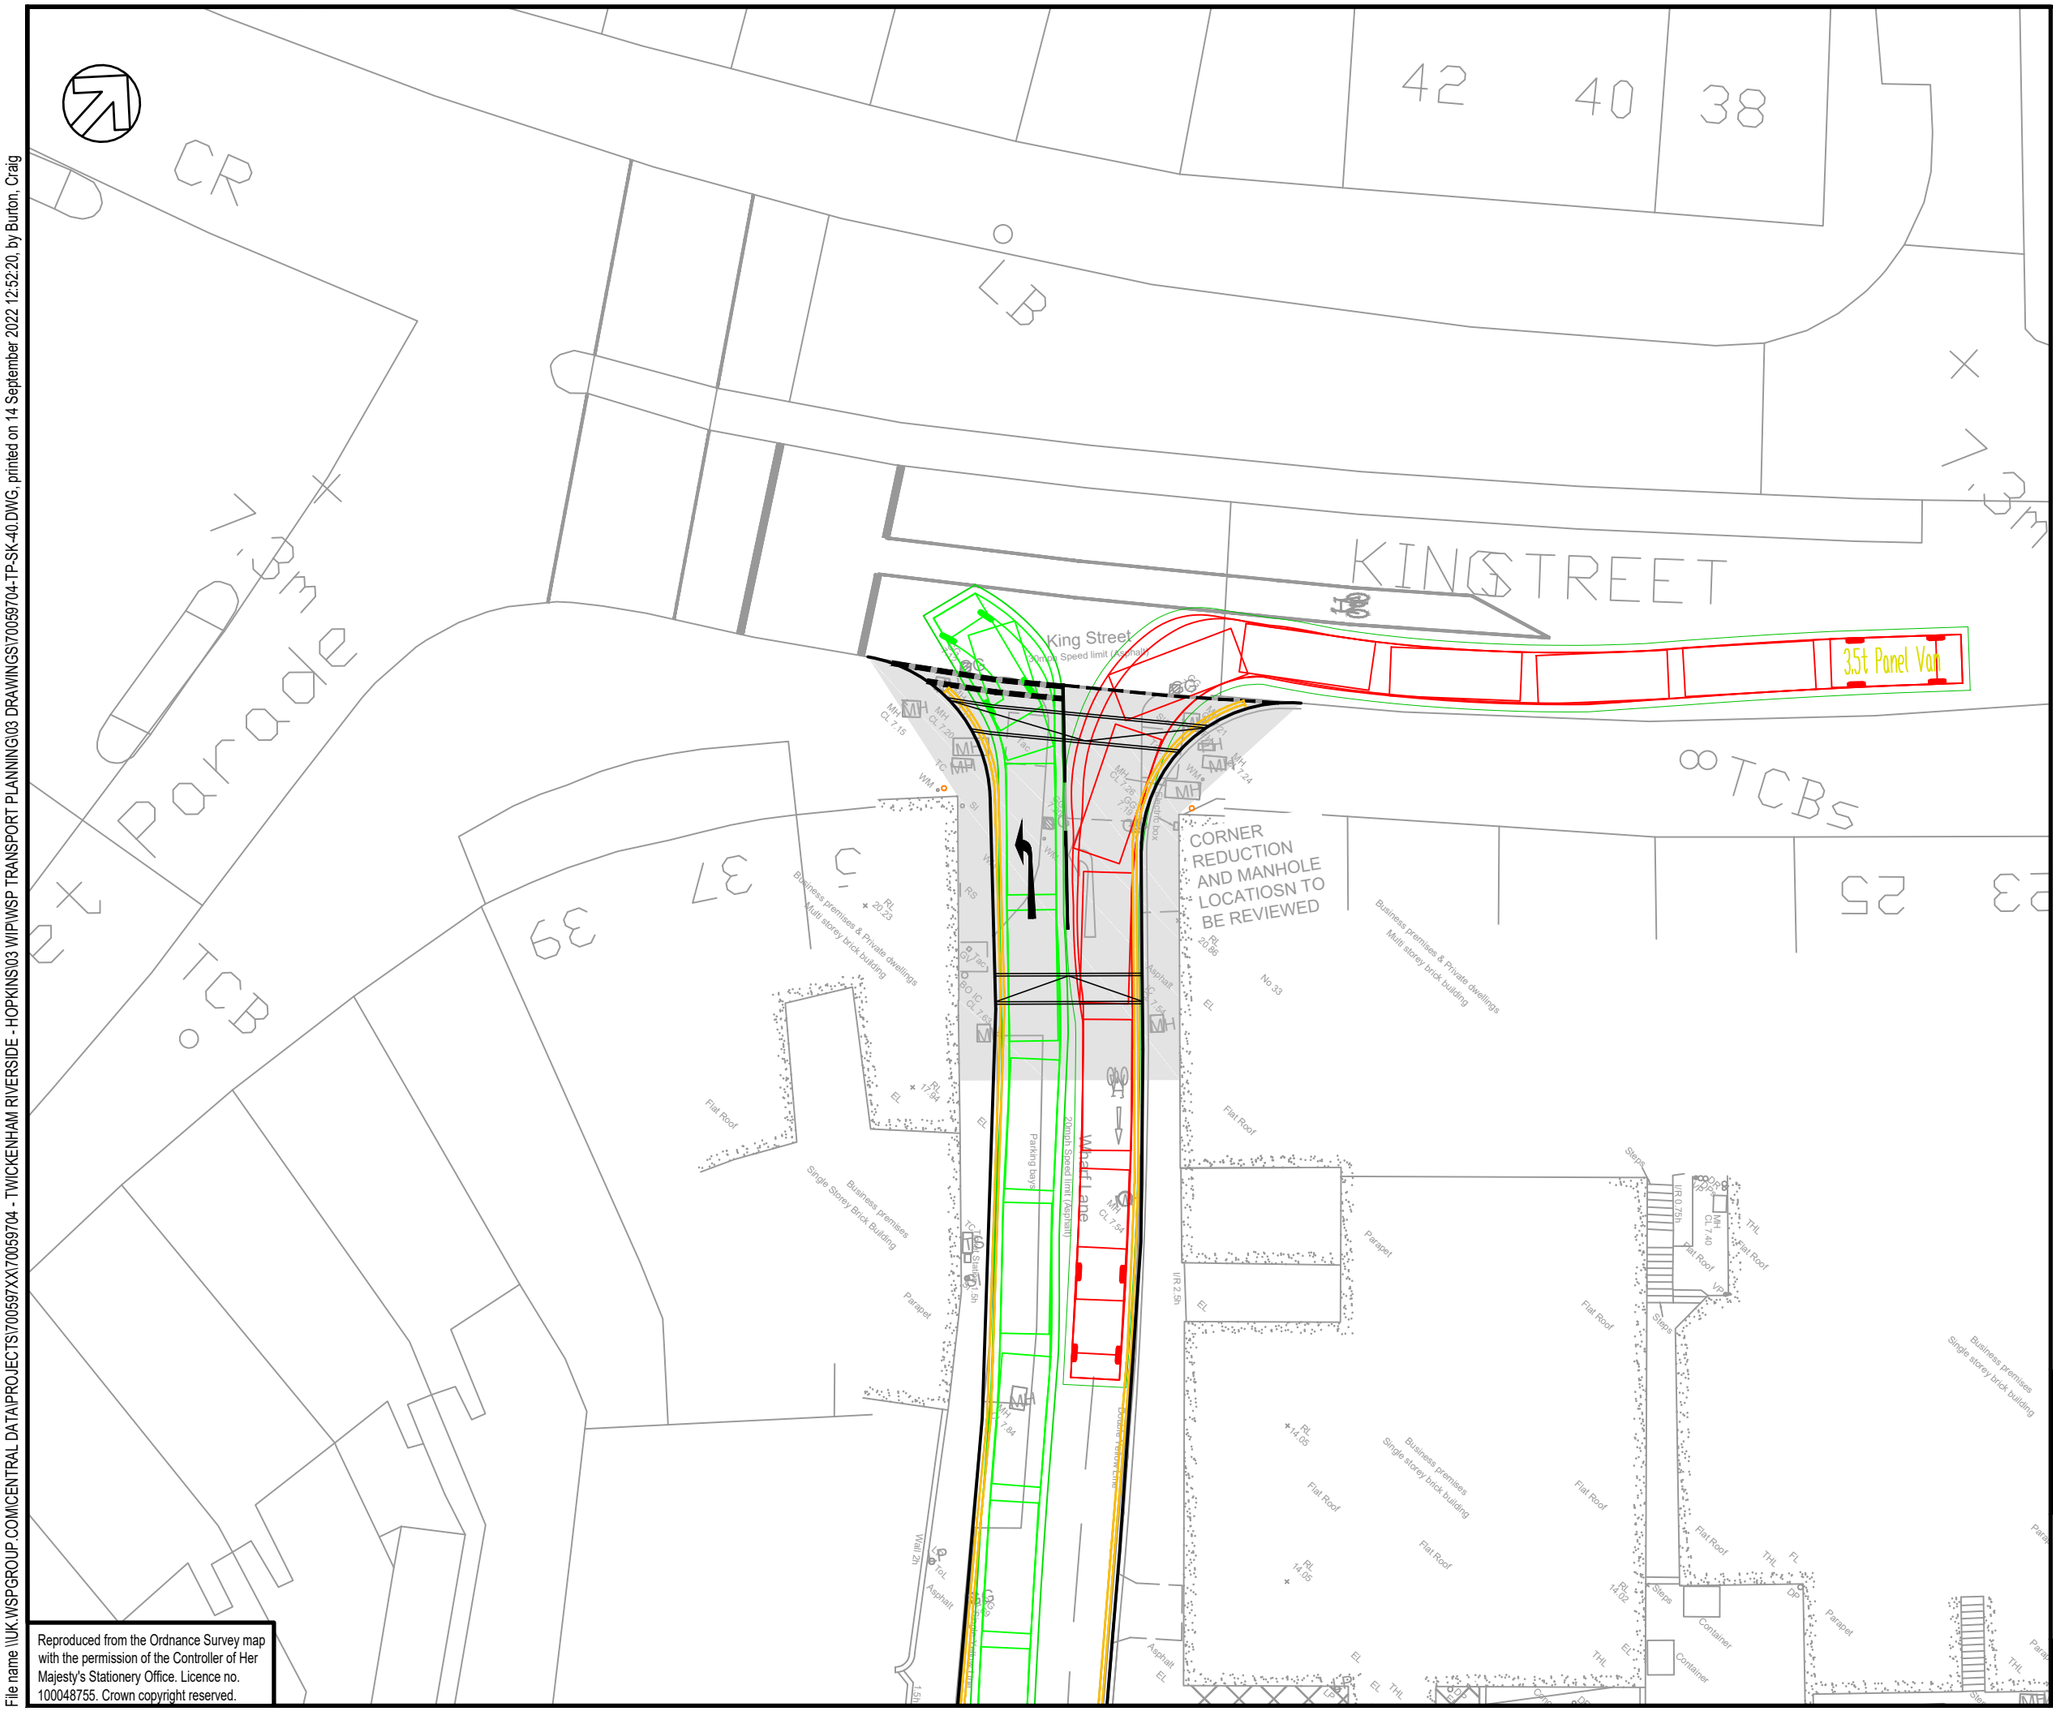

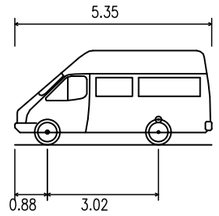

3.5t Panel Van	
Overall Length	5.350m
Overall Width	1.970m
Overall Body Height	2.562m
Min Body Ground Clearance	0.335m
Track Width	1.970m
Lock to Lock Time	4.00 sec
Kerb to Kerb Turning Radius	5.850m

0 1:250 10m

wsp

TITLE:
PROPOSED LEFT-IN/LEFT-OUT JUNCTION OF KING STREET AND WHARF LANE
EXTENDED RAISED TABLE
3.5T PANEL VAN SWEPT PATH ANALYSIS

FIGURE No:
70059704-TP-SK-40-TR4

Reproduced from the Ordnance Survey map with the permission of the Controller of Her Majesty's Stationery Office. Licence no. 100048755. Crown copyright reserved.

File name \\UK.WSPGROUP.COM\CENTRAL DATA\PROJECTS\70059704-TWICKENHAM RIVERSIDE - HOPKINS\03 WIP\WSP TRANSPORT PLANNING\03 DRAWINGS\70059704-TP-SK-40.DWG, printed on 14 September 2022 12:52:20, by Burton, Craig