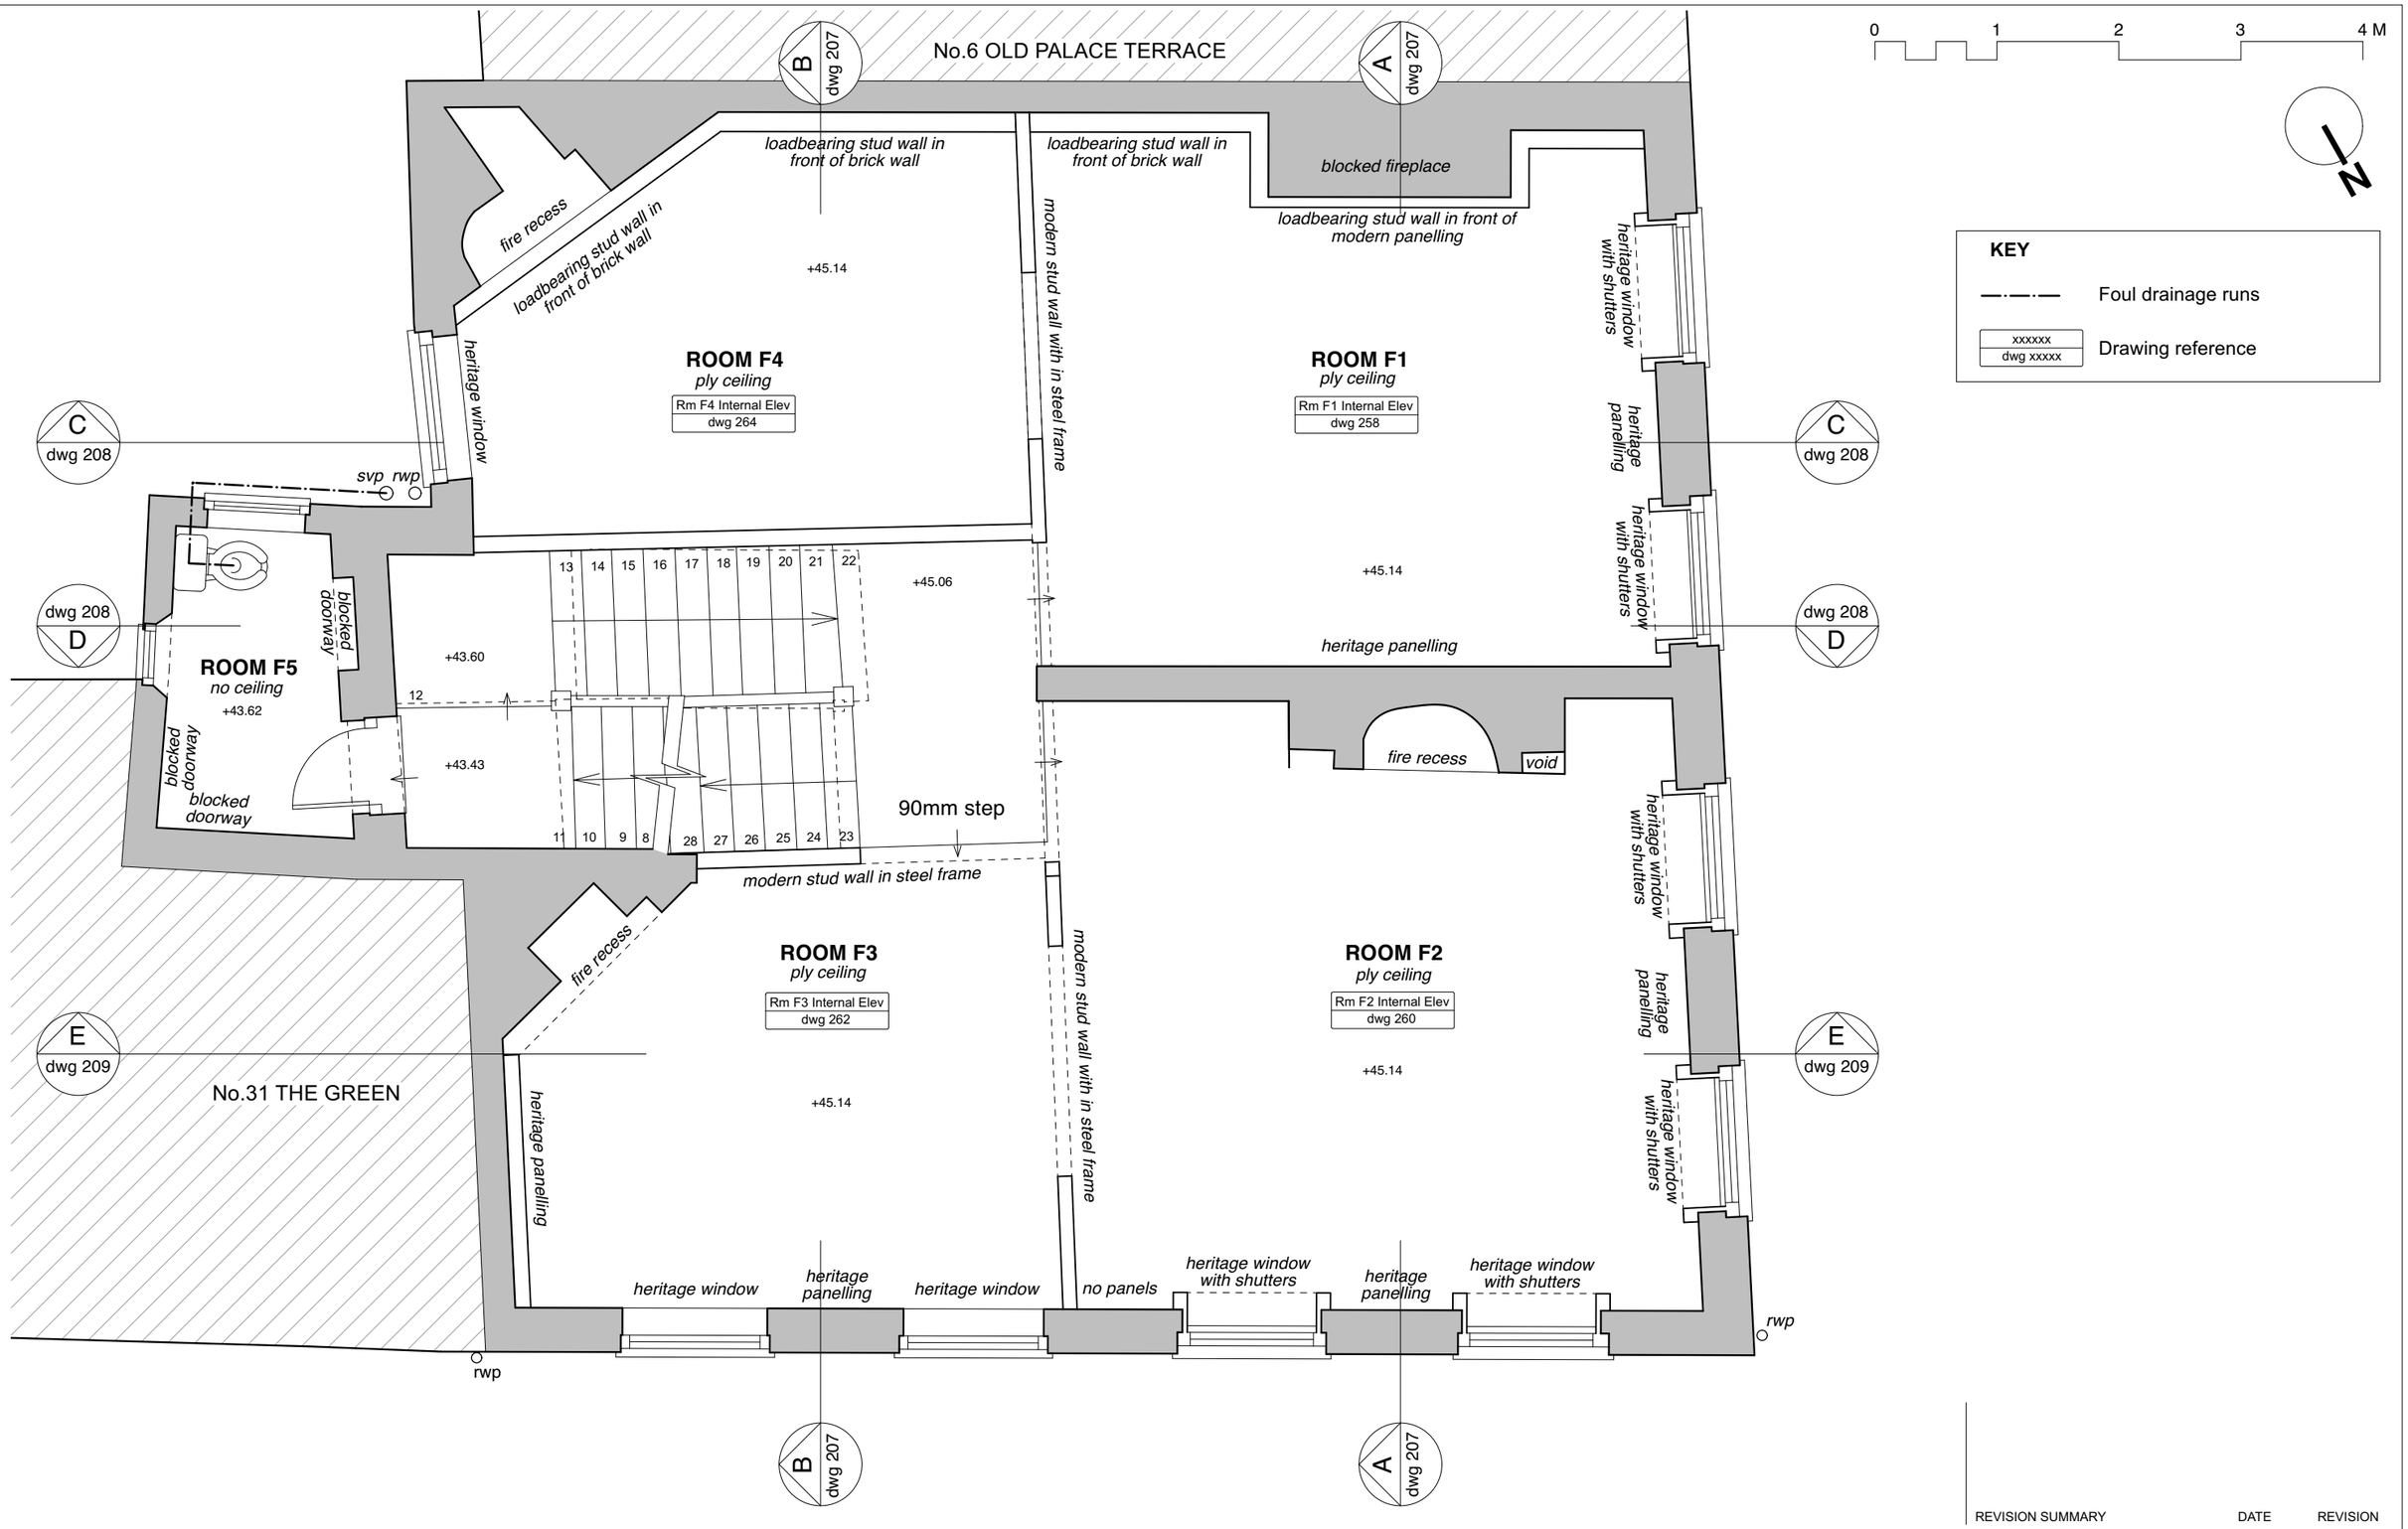

REVISION SUMMARY | DATE | REVISION

shu architects
First Floor, 43-45 Park Street
Bristol
BS1 5NL
mail@shuarchitects.uk
0117 248 2688

Project number	Project	Status	Drawing Title	Drawn by	Scale	Drawing number	Revision
2117	32 The Green Richmond TW9 1LX	PLANNING Use figured dimensions only. Only build from drawing marked for 'Construction'.	PLANS First Floor Plan Existing	CH Date Nov 2024	1:50@A3	**205**	