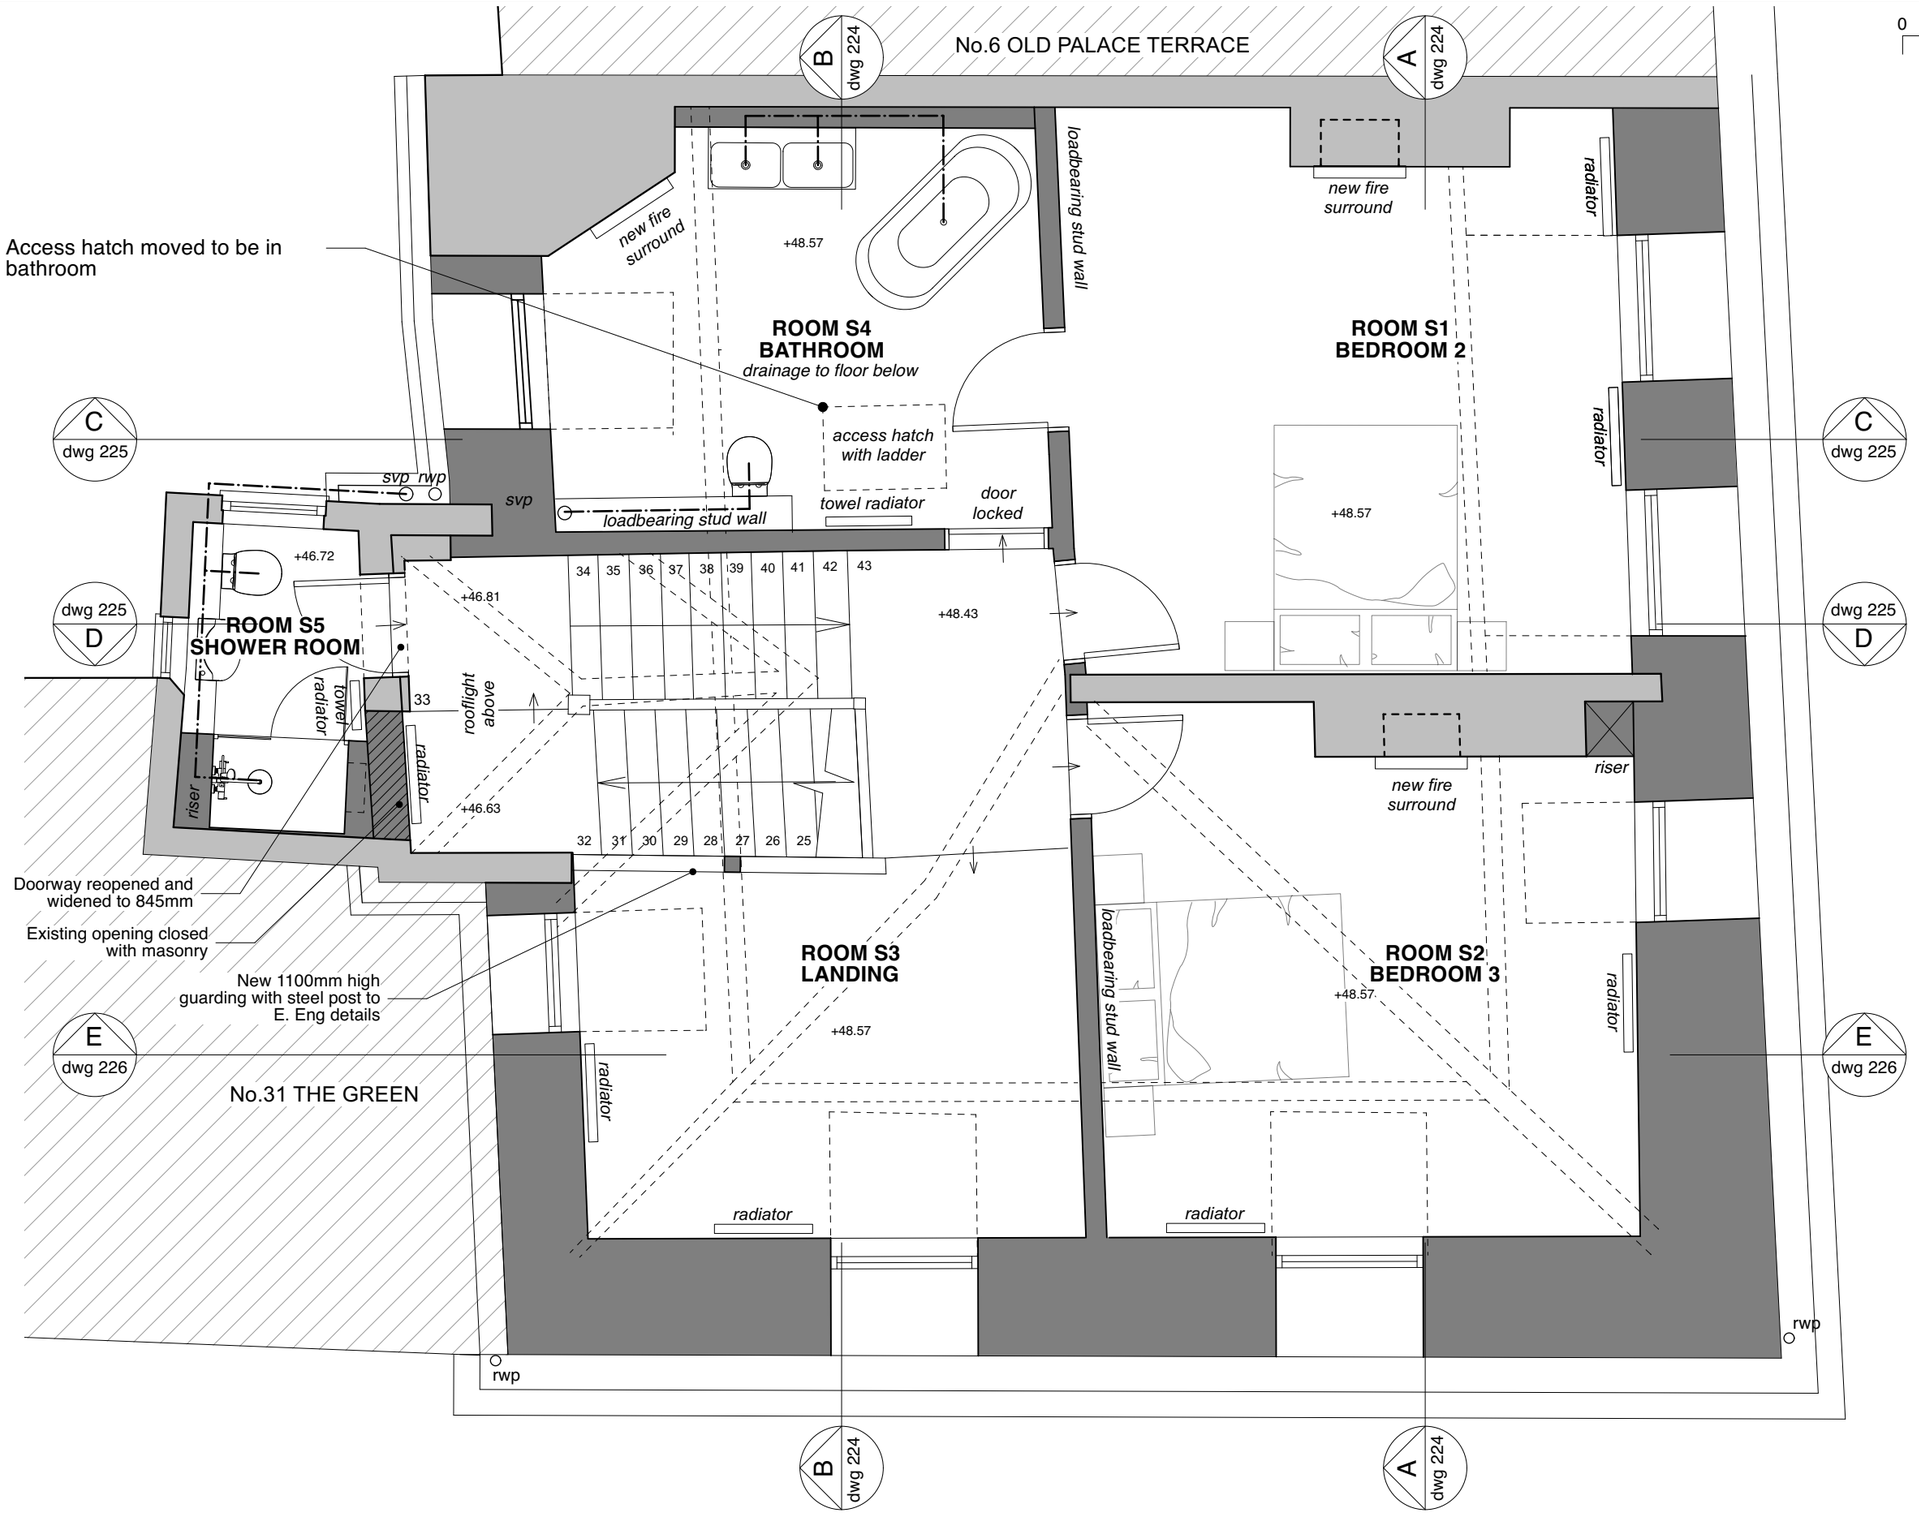

0 1 2 3 4 M

N

KEY

- Foul drainage runs
- xxxxxx / dwg xxxxx — Drawing reference
- Existing walls
- New partiton walls, loadbearing when indicated
- New masonry walls

These drawings should be read alongside the structural proposals by MNP engineering accompanying this applcaition.

Also refer to the following architecural strategy drawings;
- Fire Strategy dwg 240
- Ventilaiton Strategy dwg 241
- Ceiling Strategy dwg 242
- Heating and Electrical Strategy dwg 243
- Wall Strategy dwg 245

REVISION SUMMARY	DATE	REVISION

shu architects
First Floor, 43-45 Park Street
Bristol
BS1 5NL
mail@shuarchitects.uk
0117 248 2688

Project number	Project	Status	Drawing Title	Drawn by	Scale	Drawing number	Revision
2117	32 The Green Richmond TW9 1LX	PLANNING Use figured dimensions only. Only build from drawing marked for 'Construction'.	PLANS Second Floor Plan Proposed	CH Date Nov 2024	1:50@A3	**223**	