Revisions

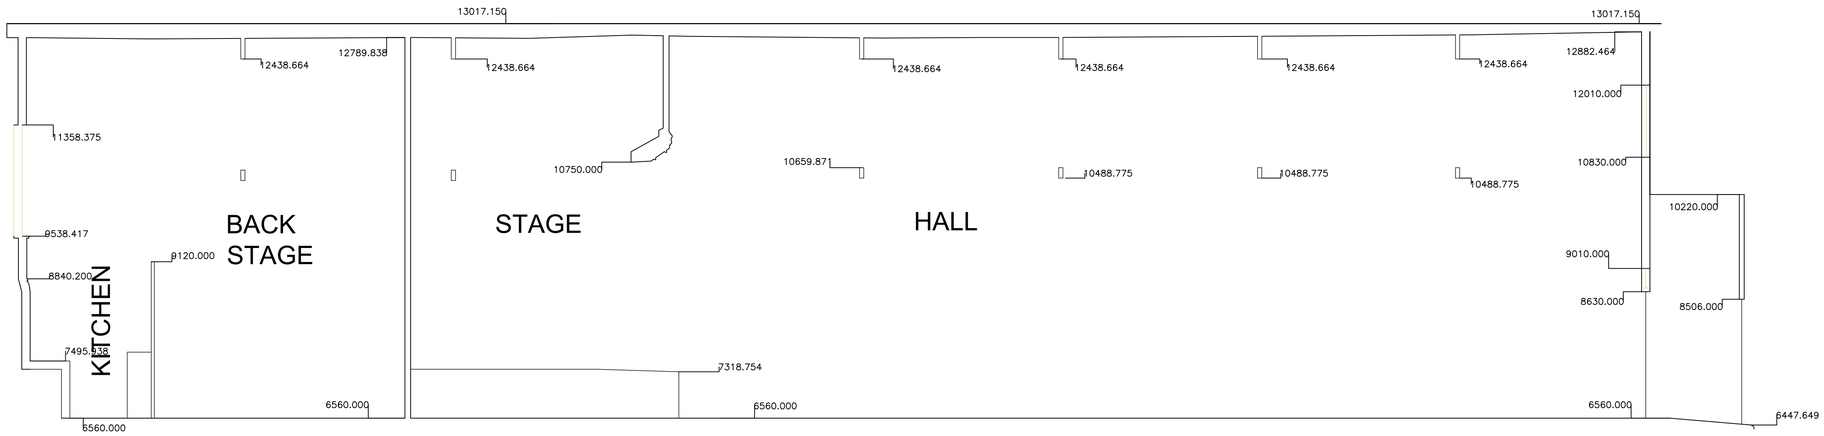

SECTION BB

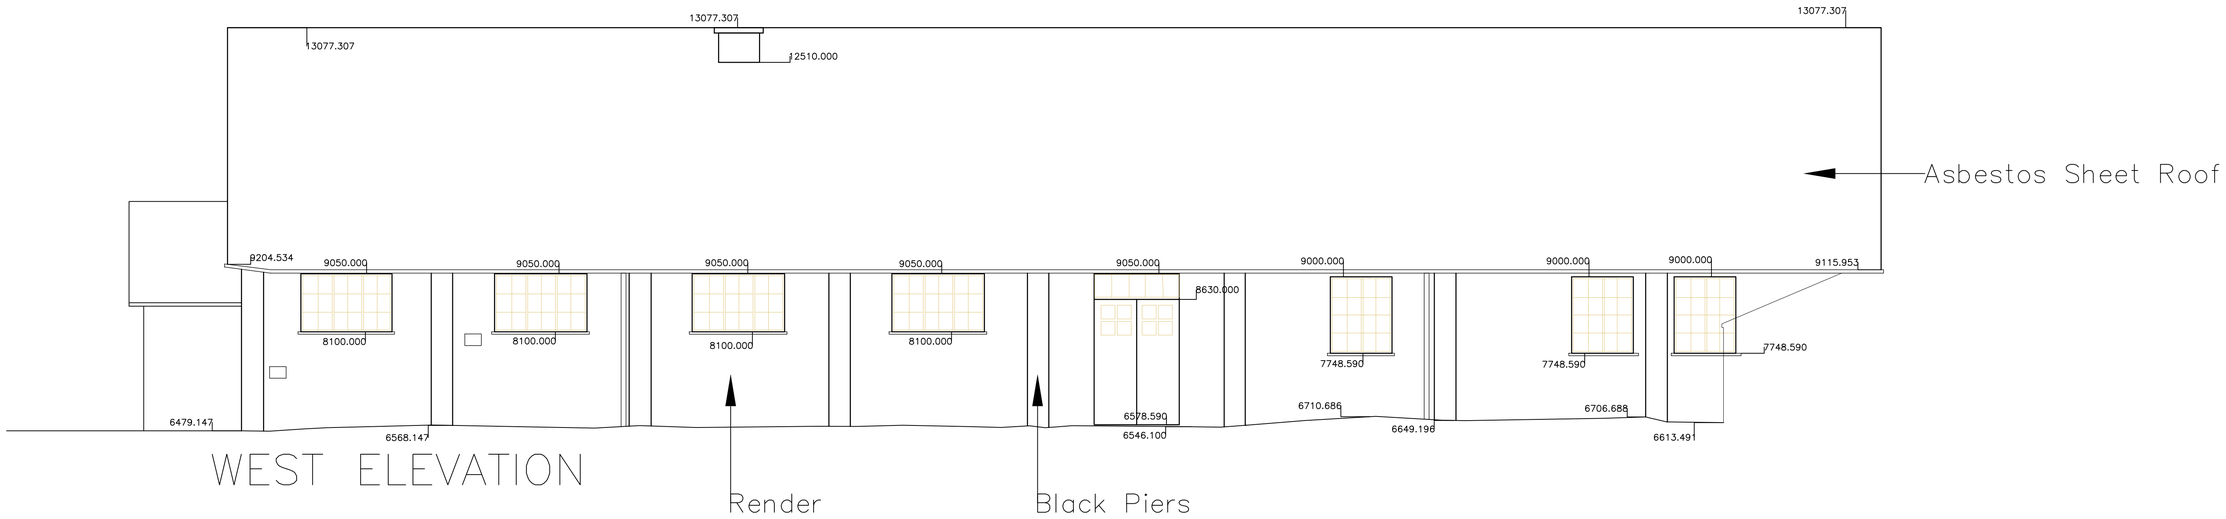

WEST ELEVATION

0 5m 10m

Scale Bar

Note

Do not scale from this drawing.
All dimensions to be checked on site.
Report any discrepancies to the Architect.
The property of this drawing is vested in Barnsley Hewett & Mallinson Ltd and must not be copied or reproduced in any way without their written consent
© BHM Architects Ltd

2949 S012 .	Sheet No.
Project ST MICHAEL'S CHURCH HALL 39 ELM BANK GARDEN, SW13 0NX	Scale 1:100 @ A1
	Date 2024-07
Document type SURVEY DRAWINGS	Drawn by IS
Title EXISTING ELEV & SECTIONS	Approved by DLB

Barnsley Hewett & Mallinson

Unit P04,
Old Power Station,
121 Mortlake High Street,
London,
SW14 8SN

Tel. 0208 878 4667
E-mail. mail@bhmarchitects.com
Web. www.bhmarchitects.com

A1