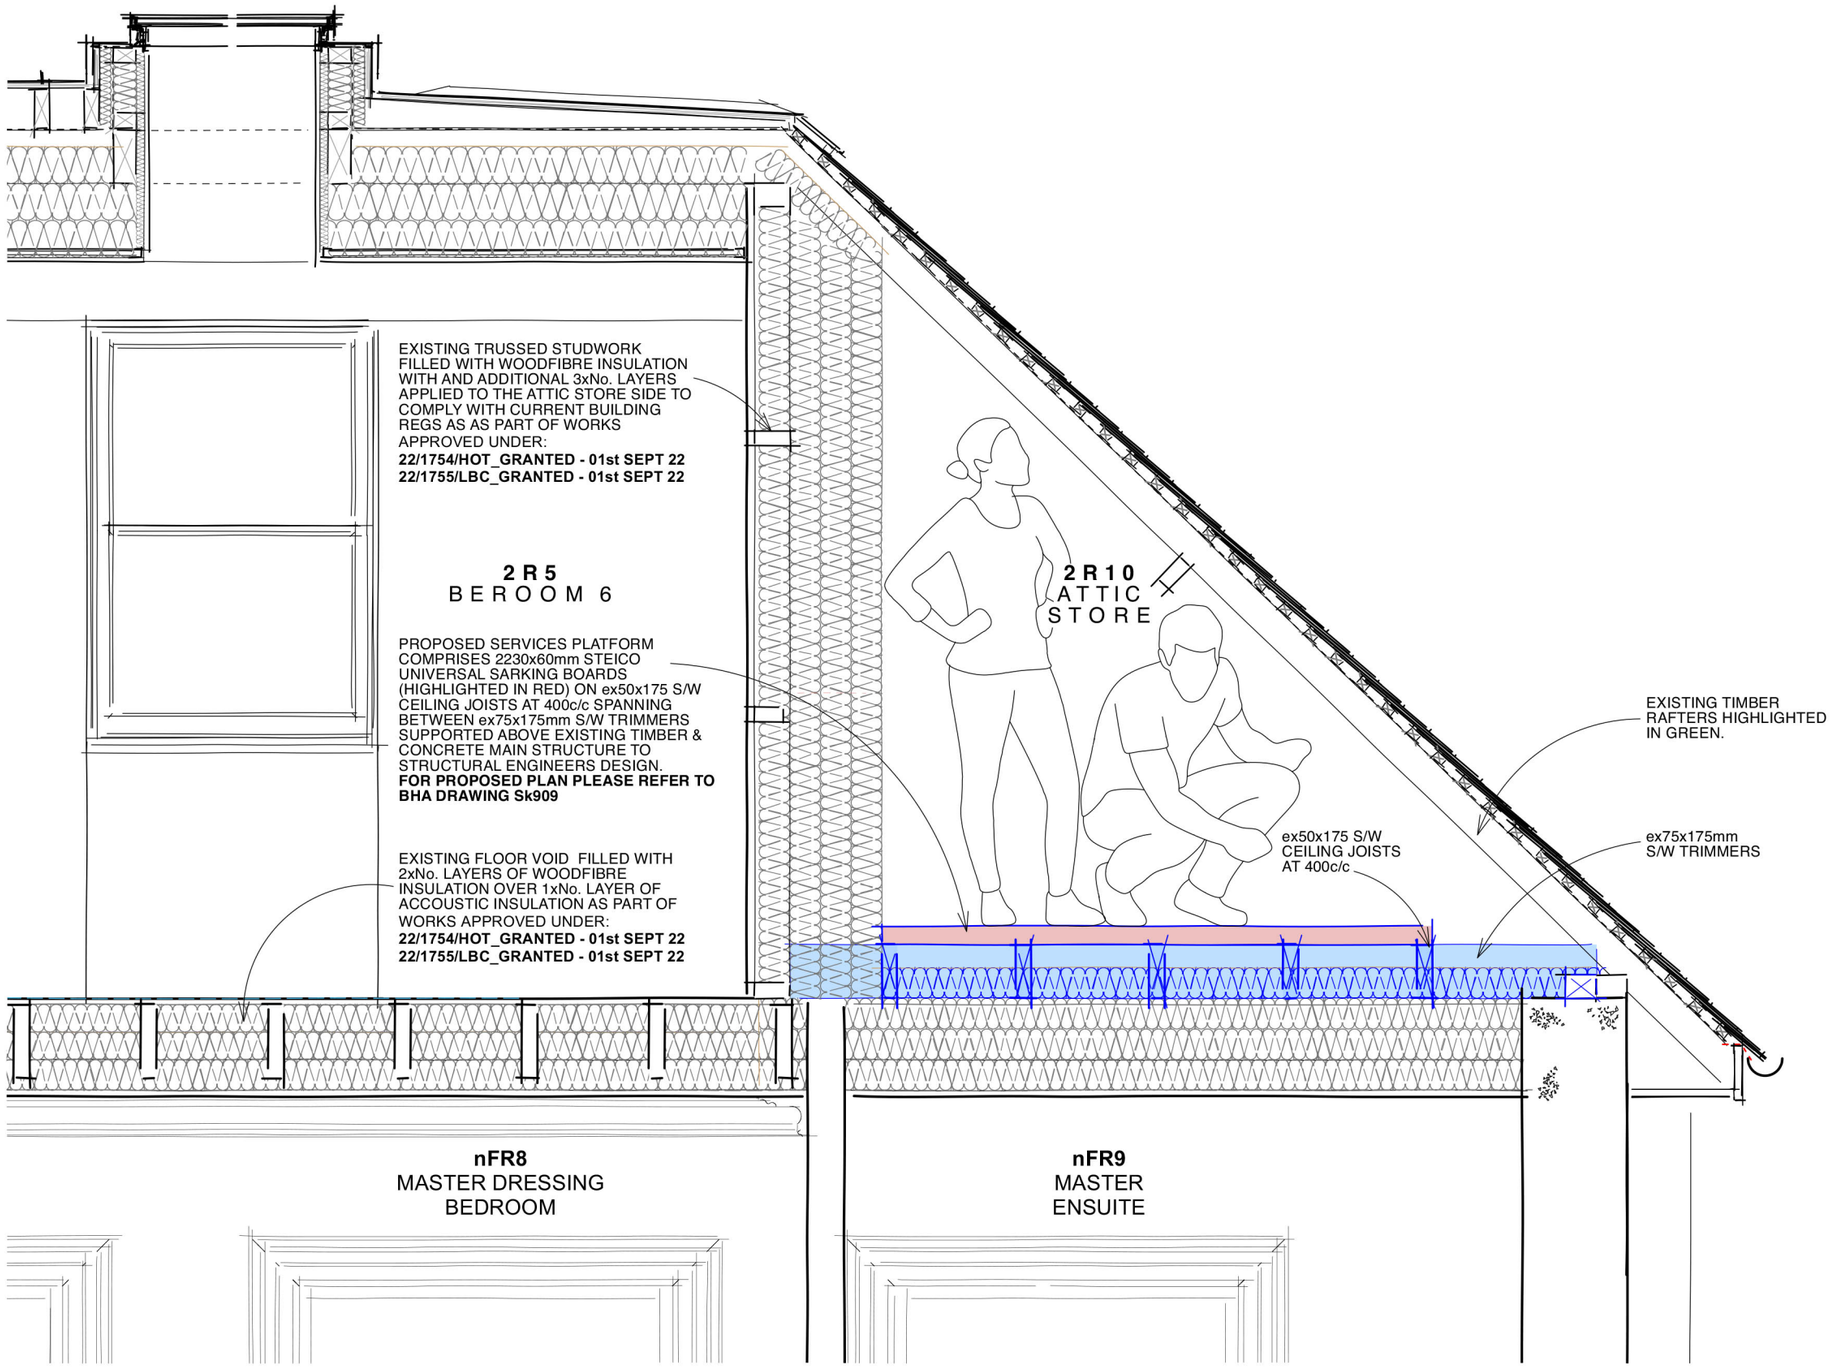

PROPOSED SECOND FLOOR SERVICES PLATFORM SECTION

(Scale 1:50)

0 400mm 2m Scale 1:20

Butler Hegarty Architects
Unit 3.3, Islington Studios, 159-163 Marlborough Road, London, N19 4NF
tel: 020 72638933 email: mail@butlerhegartyarchitects.co.uk

LISTED BUILDING CONSENT AND PLANNING APPROVAL ISSUE

16 St. Peters Road
Title: Proposed Second Floor Services Platform Section
Drawing No: 0822522-**Sk913** Scale 1:20 @ A3