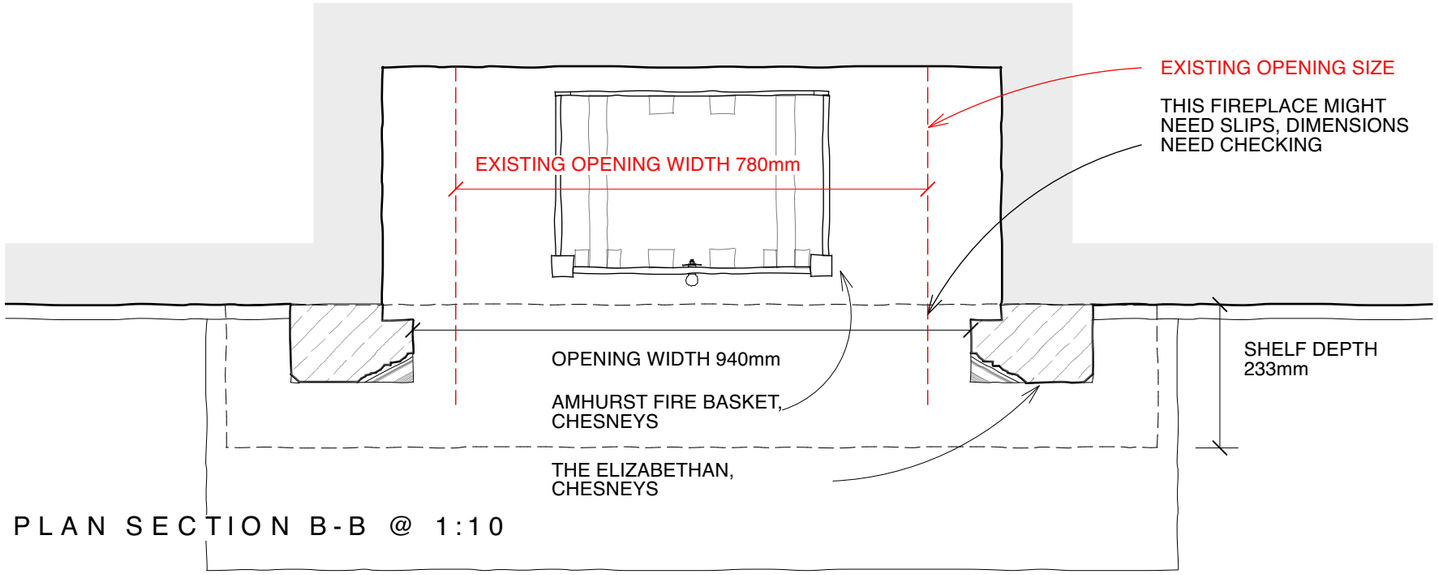

PLAN SECTION B-B @ 1:10

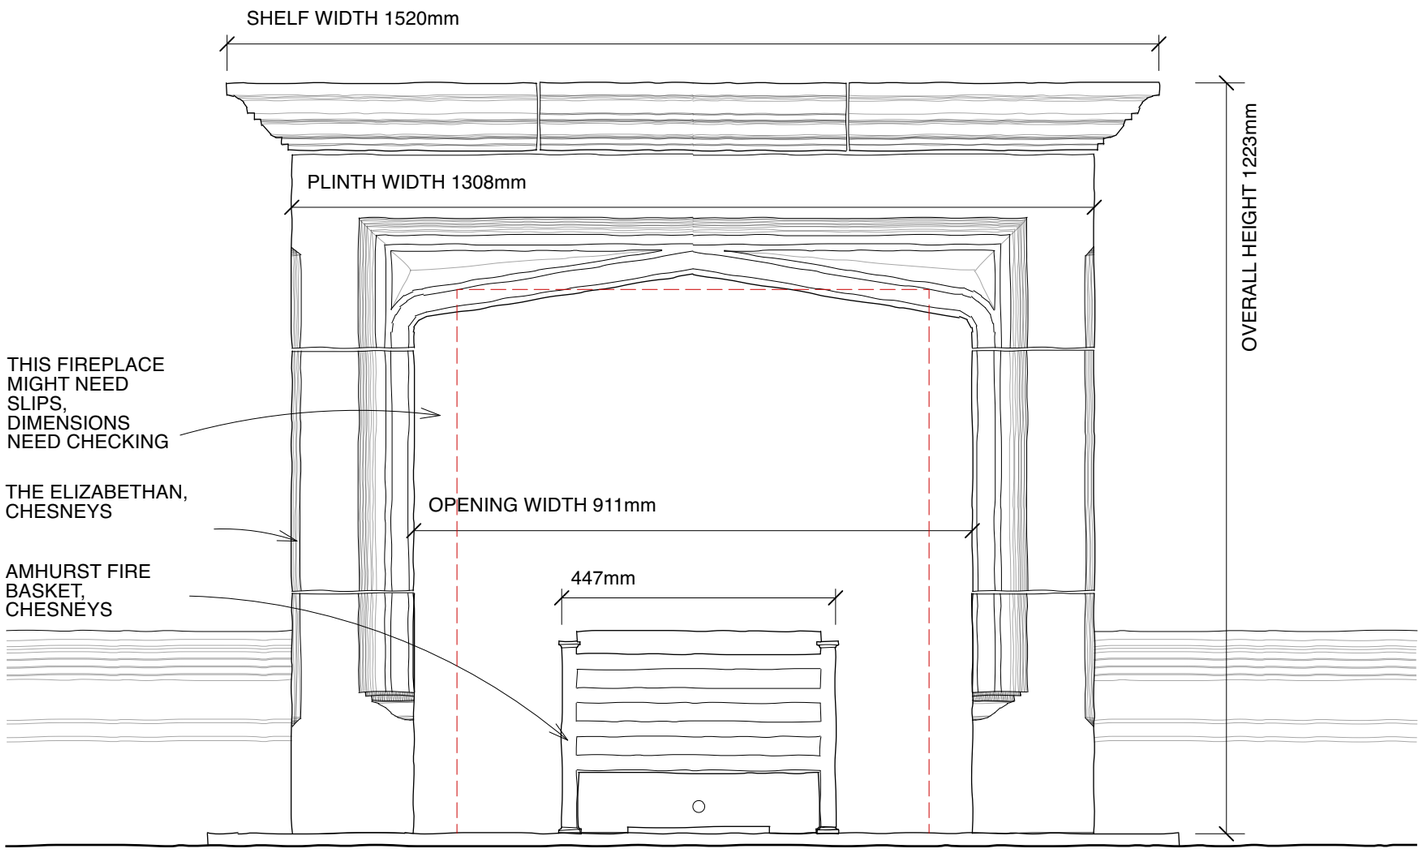

ELEVATION @ 1:10

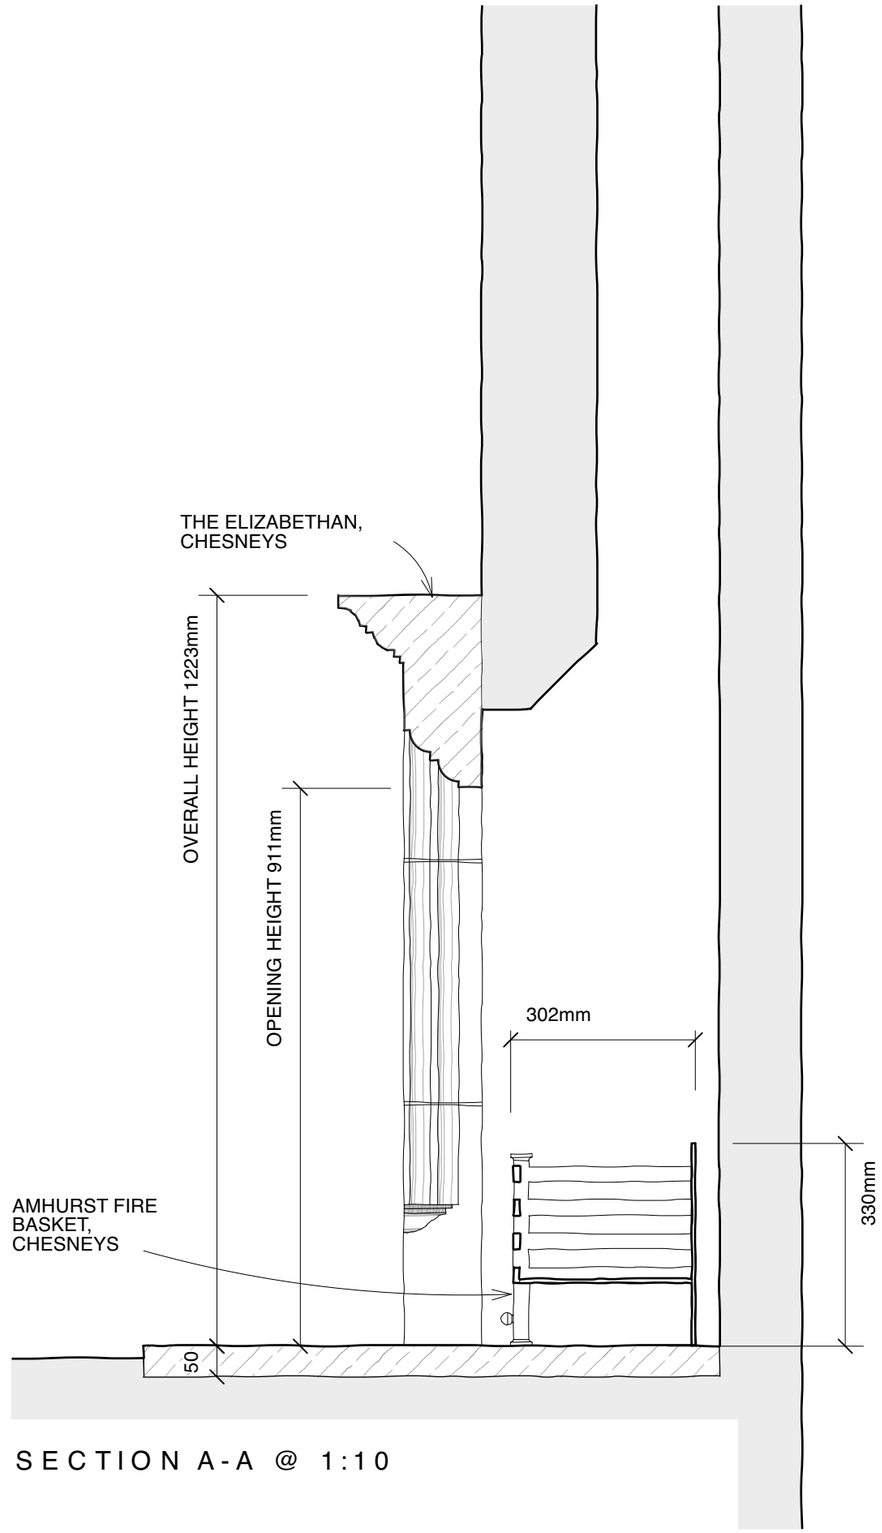

SECTION A-A @ 1:10

PROPOSED DINING ROOM FIREPLACE GFP13 DETAILS

Butler Hegarty Architects
Unit 3.3, Islington Studios, 159-163 Marlborough Road, London, N19 4NF
tel: 020 72638933 email: mail@butlerhegartyarchitects.co.uk

DO NOT SCALE

0 200mm 1m Scale 1:10

16 St. Peters Road
Title: Dining Room Fireplace GFP13 Details
Drawing No: 0122823-**Sk138** Scale 1:10 @ A3