PROPOSED LANDSCAPE PLAN
REAR GARDEN

Butler Hegarty Architects
Unit 3.3, Islington Studios, 159-163 Marlborough Road, London, N19 4NF
tel: 020 72638933 email: mail@butlerhegartyarchitects.co.uk

16 St. Peters Road
Title: Proposed Landscape Plan - Rear Garden
Drawing No: 0122823-**Sk914B** Scale 1:100 @ A3

Rev A.	External Lighting Shown	**May 24**
Rev B.	Client Alteration Shown	**May 24**

TREES (OFF SITE)

T4 - Sycamore

T5 - Variegated Holly

T6 - Grab Apple

KEY

THE FLOWER BEDS IN AREAS SHOWN CONSIST OF A MIXTURE OF THE FOLLWING PERENNIALS:

- DAFFODILS
- COMMON HOLLYHOCK
- BLUEBELLS

PLANTS IN ORANGE ARE IN THE FRONT GARDEN, SEE DRAWING Sk915 FOR LACATIONS IN PLAN

PLANTS IN RED TO BE REMOVED

BB. BLUEBLOSSOM

BB1 - 1800 x 2500mm
BB2 - 1800 x 2000mm

WJ. WINTER JASMINE

WJ1 - 2500 x 2000mm

CR. CHINA ROSE

CR1 - 1000 x 900mm
CR2 - 1200 x 1200mm

BF. BUTTERFLY BUSH

BF1 - 1200 x 1200mm

GW. GOAT WILLOW

GW1 - 2500 x 1500mm

CP. CUCKOO PINT

CP1 - 1600 x 1600mm

ER. EVERGREEN ROSE

ER1 - 2000 x 1500
ER2 - 1000 x 1000mm
ER3 - 900 x 900mm
ER4 - 1800 x 1500mm

CC. COMMON COMFREY

CC1 - 500 x 500mm

MO. MEXICAN ORANGE

MO1 - 2500 x 1600mm

LT. LAURUSTINUS

LT1 - 2500 x 2500mm
LT2 - 1000 x 1000mm
LT3 - 1600 x 1600mm

BS. BABY'S BREATH SPIREA

BS1 - 400 x 400mm
BS2 - 500 x 500mm

DH. DWARF HONEYSUCKLE

DH1 - 800 x 800mm
DH2 - 2500 x 1500mm

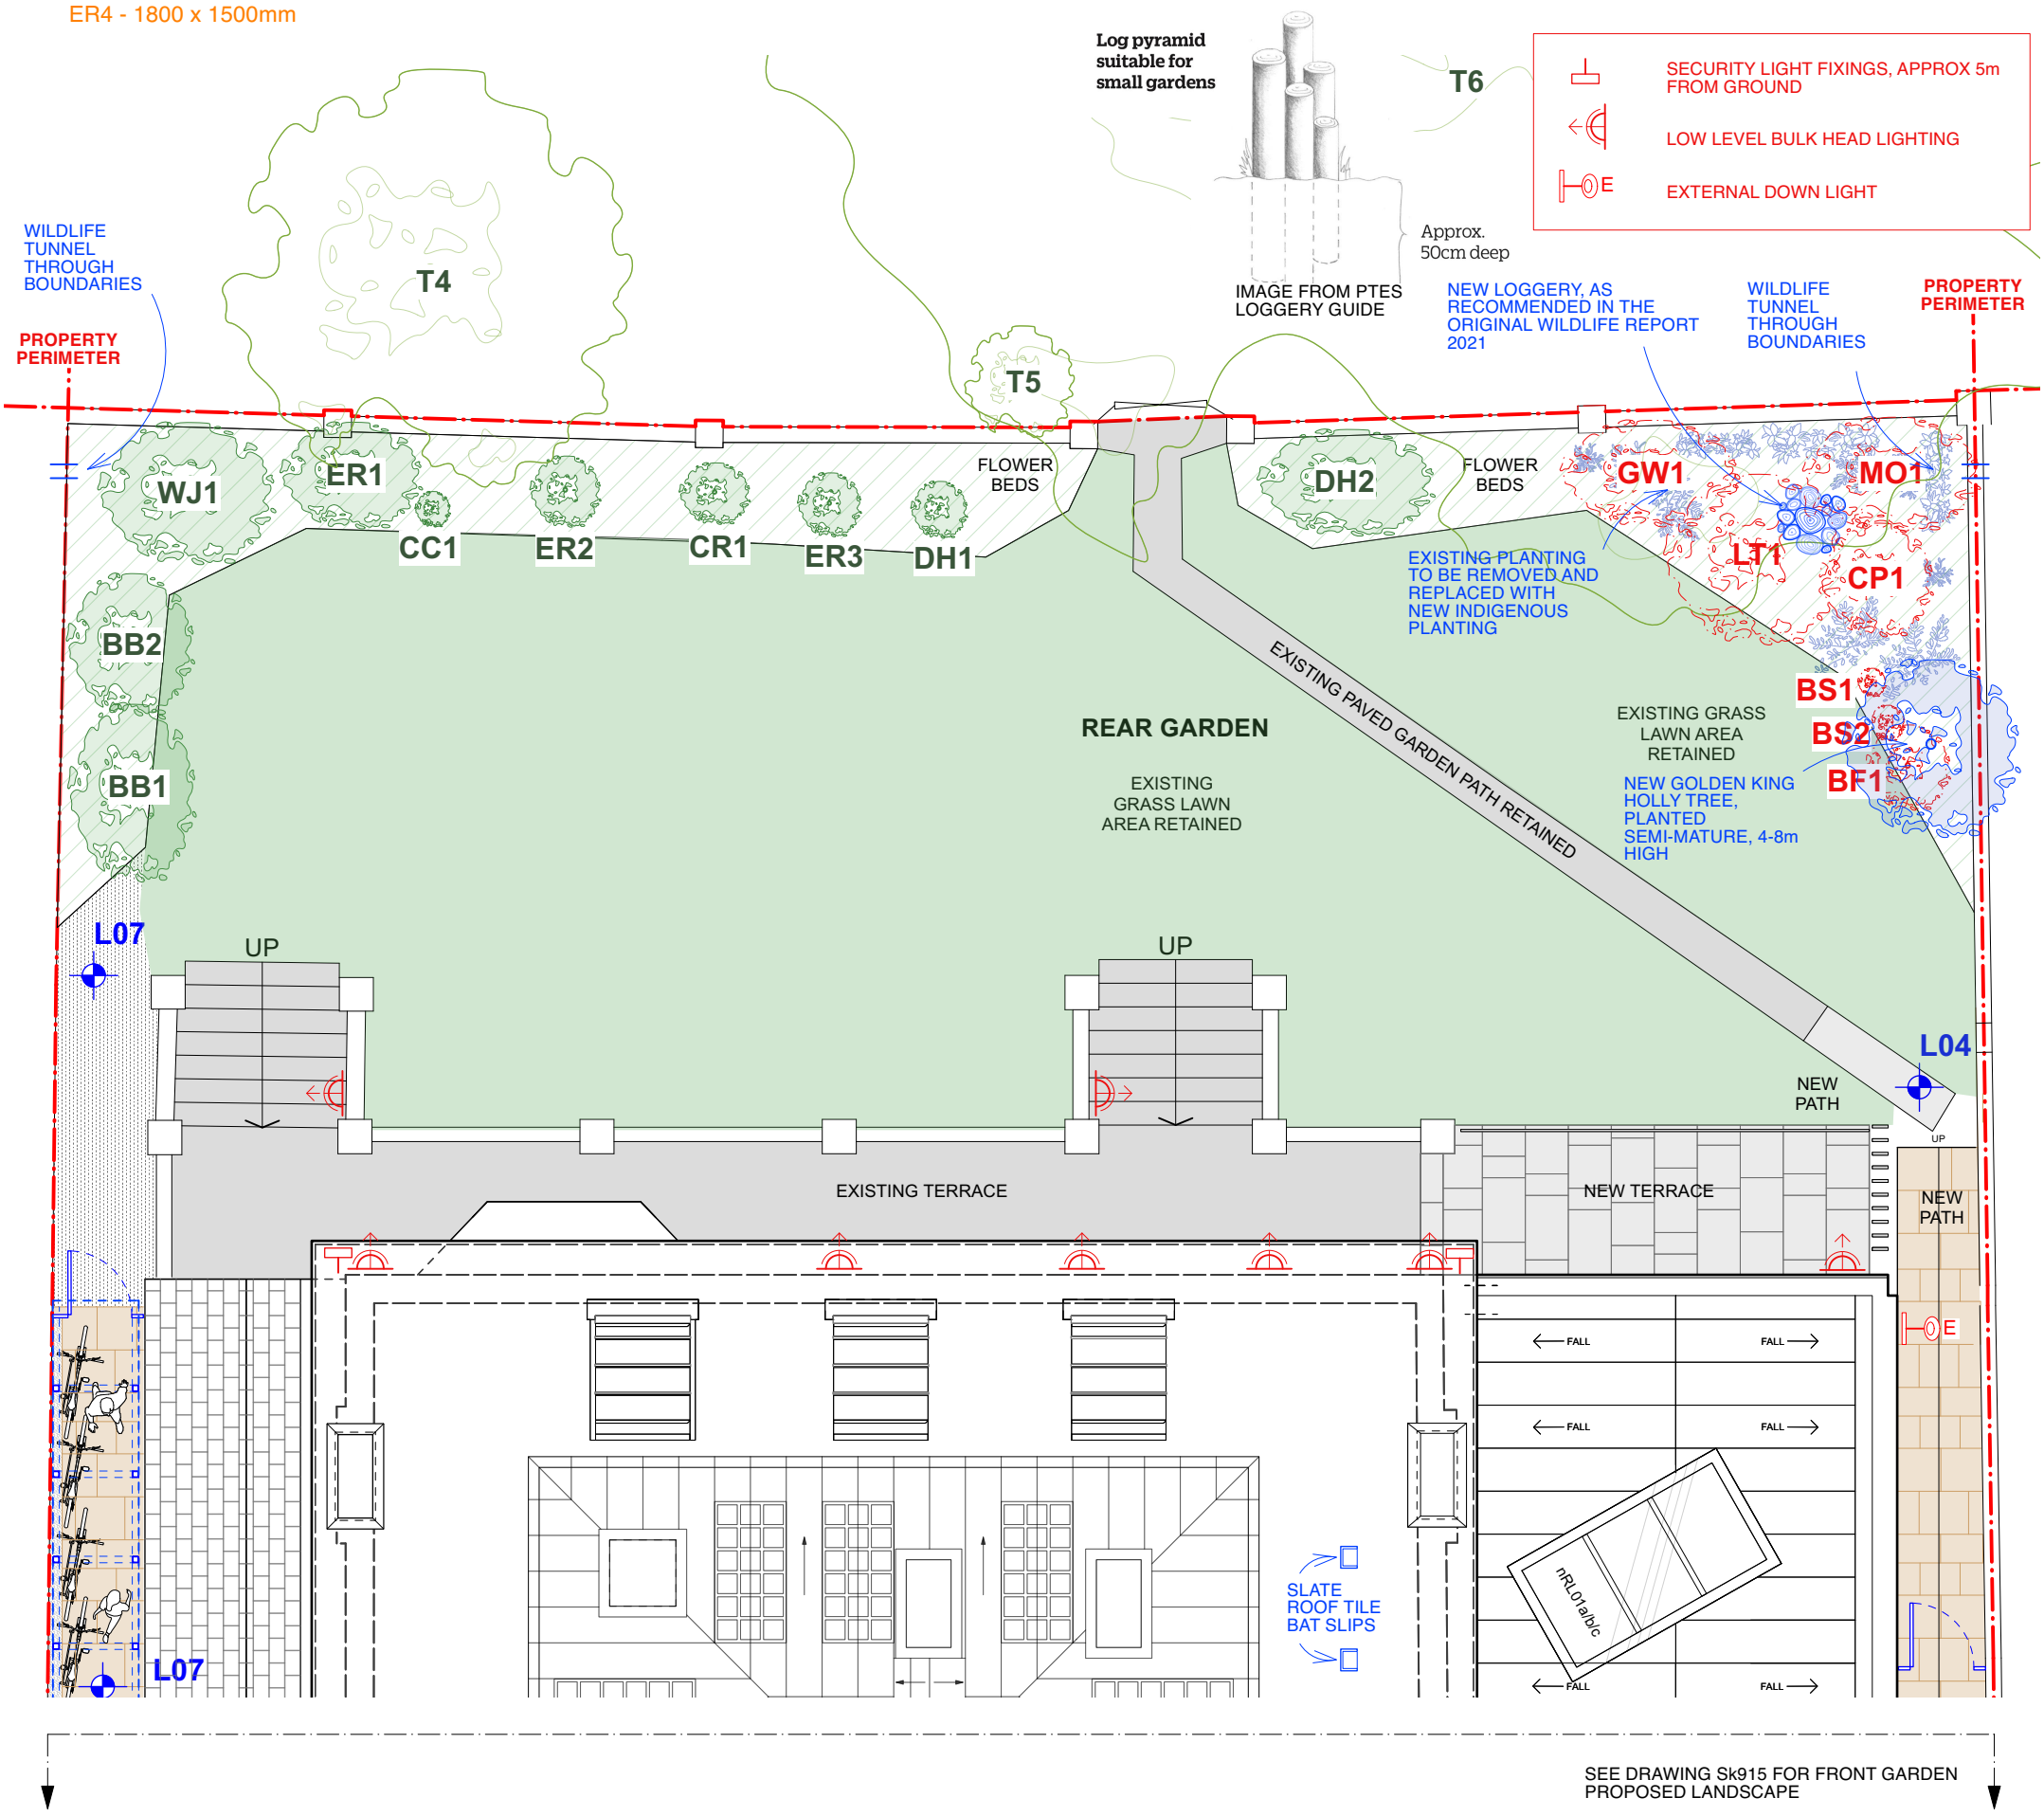

SEE DRAWING Sk915 FOR FRONT GARDEN PROPOSED LANDSCAPE