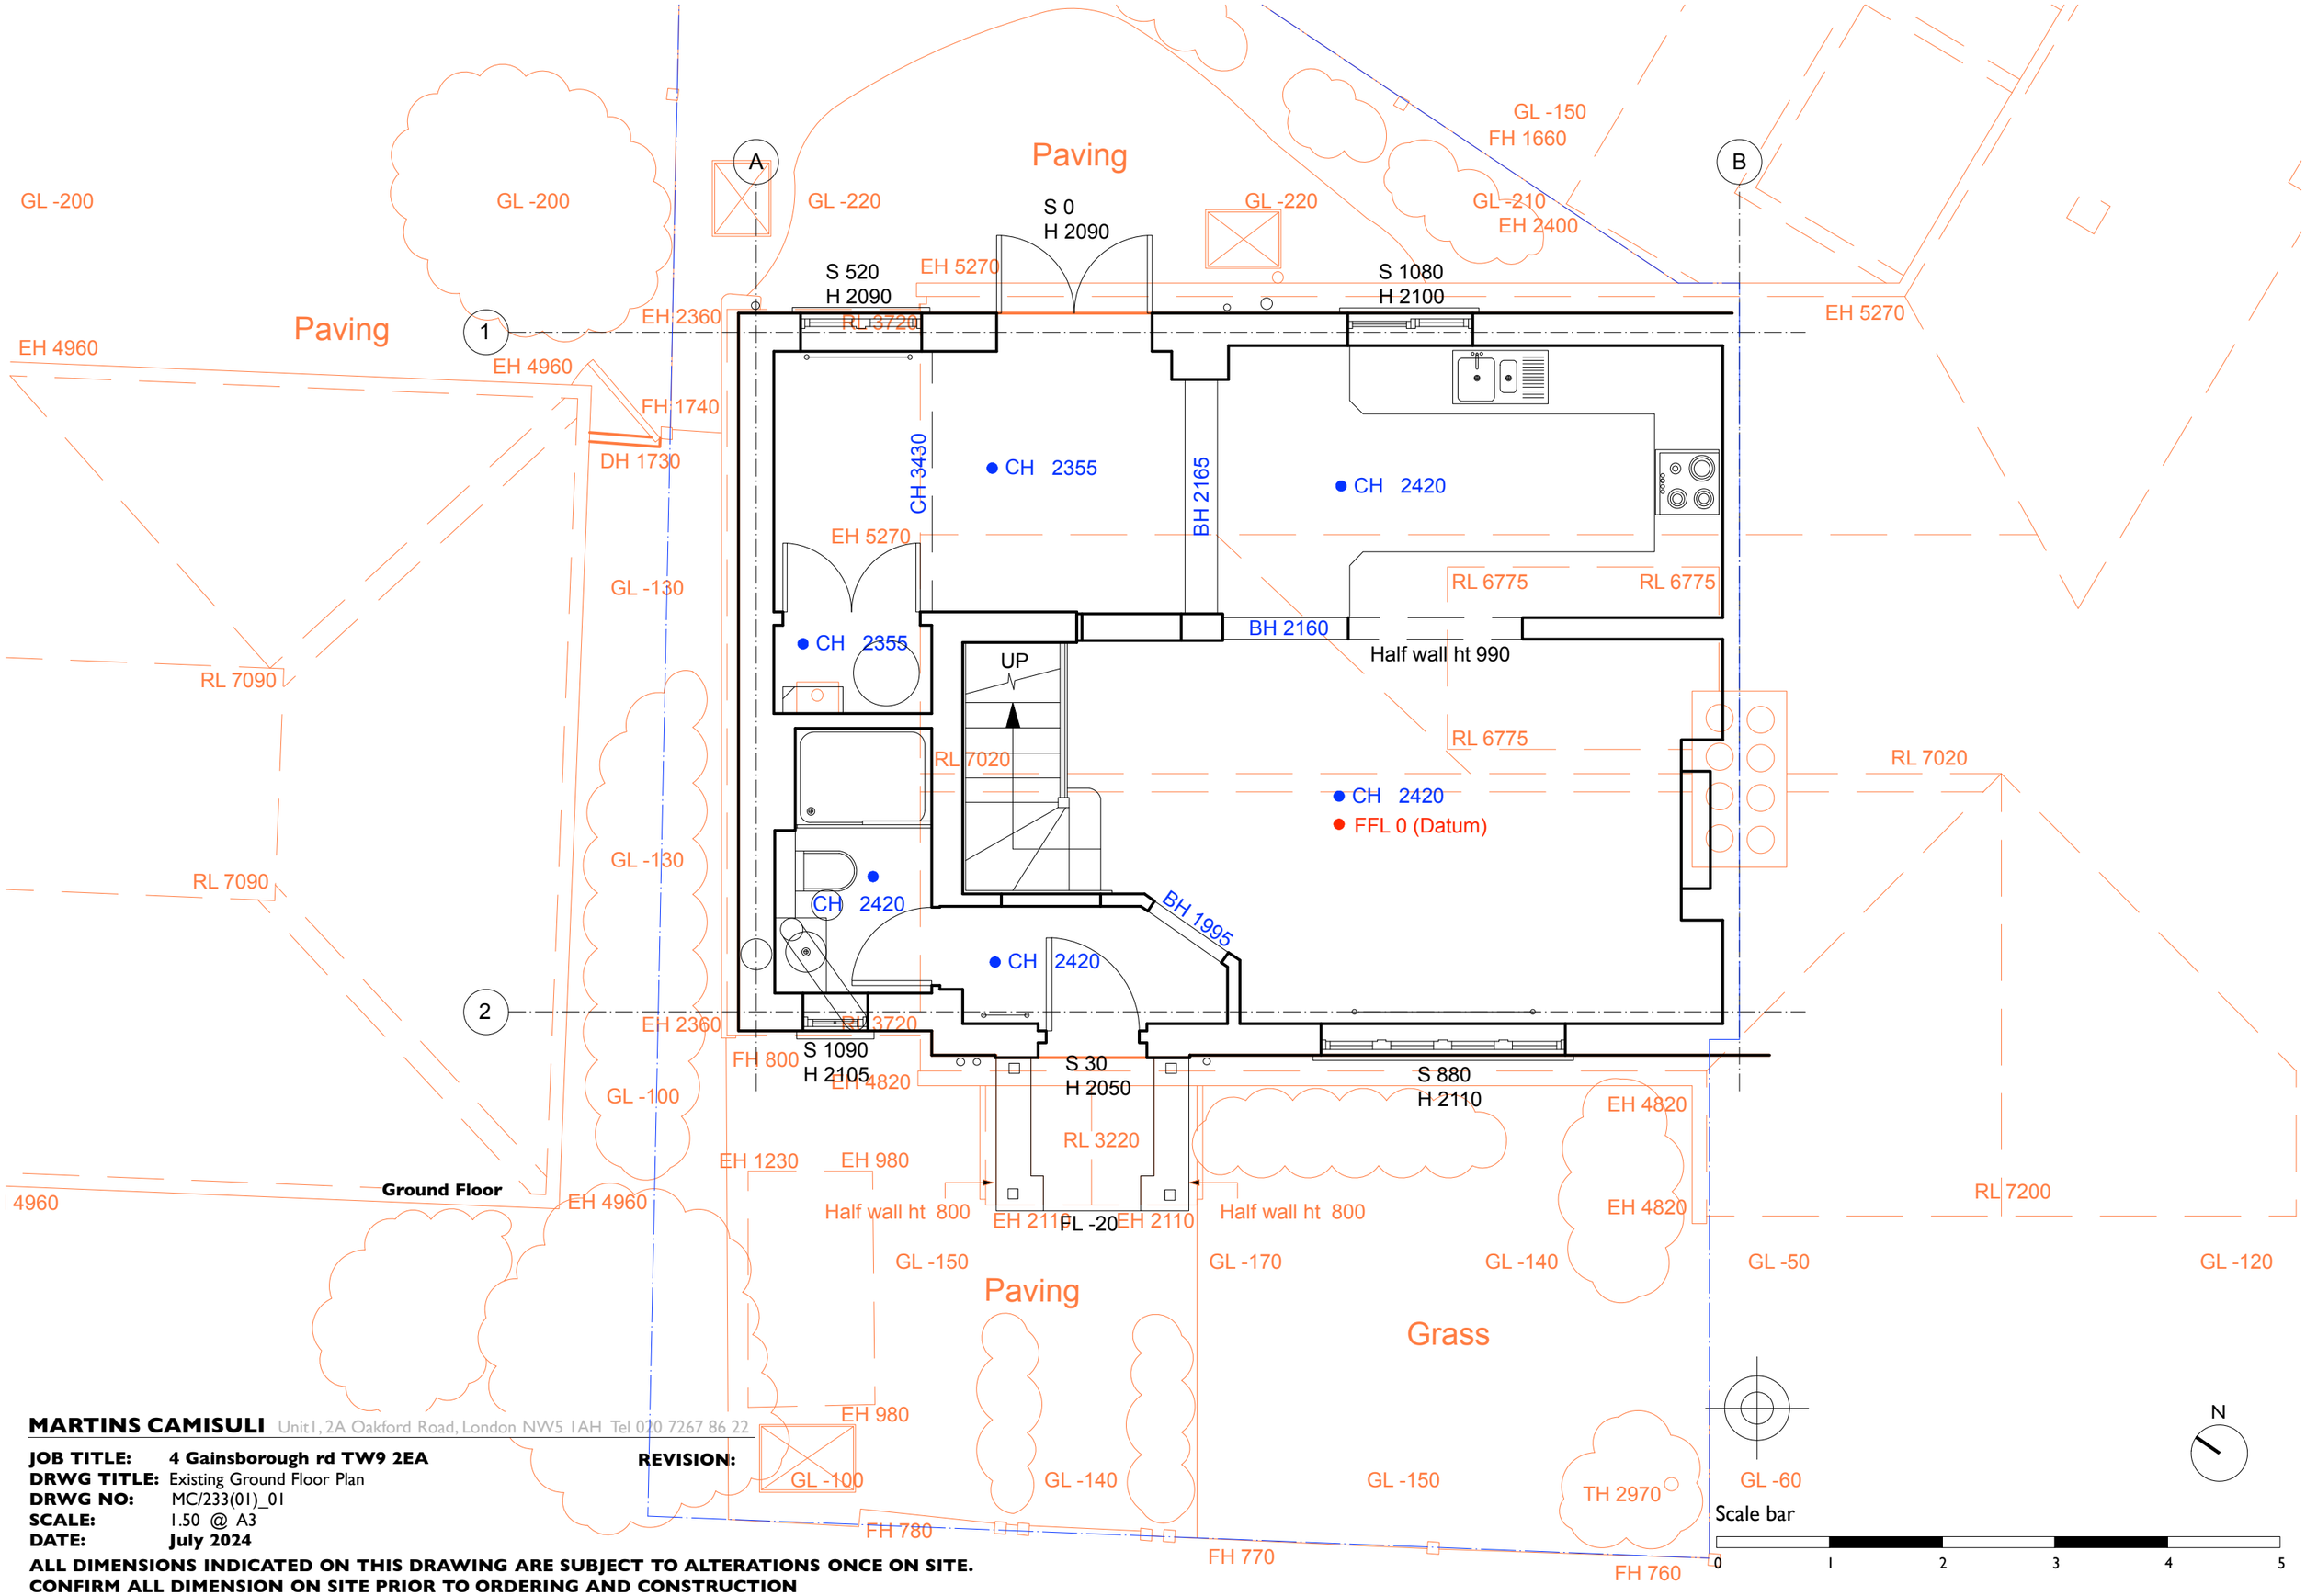

MARTINS CAMISULI Unit1, 2A Oakford Road, London NW5 1AH Tel 020 7267 86 22

JOB TITLE: **4 Gainsborough rd TW9 2EA**
DRWG TITLE: Existing Ground Floor Plan
DRWG NO: MC/233(01)_01
SCALE: 1.50 @ A3
DATE: **July 2024**

REVISION:

ALL DIMENSIONS INDICATED ON THIS DRAWING ARE SUBJECT TO ALTERATIONS ONCE ON SITE.
CONFIRM ALL DIMENSION ON SITE PRIOR TO ORDERING AND CONSTRUCTION