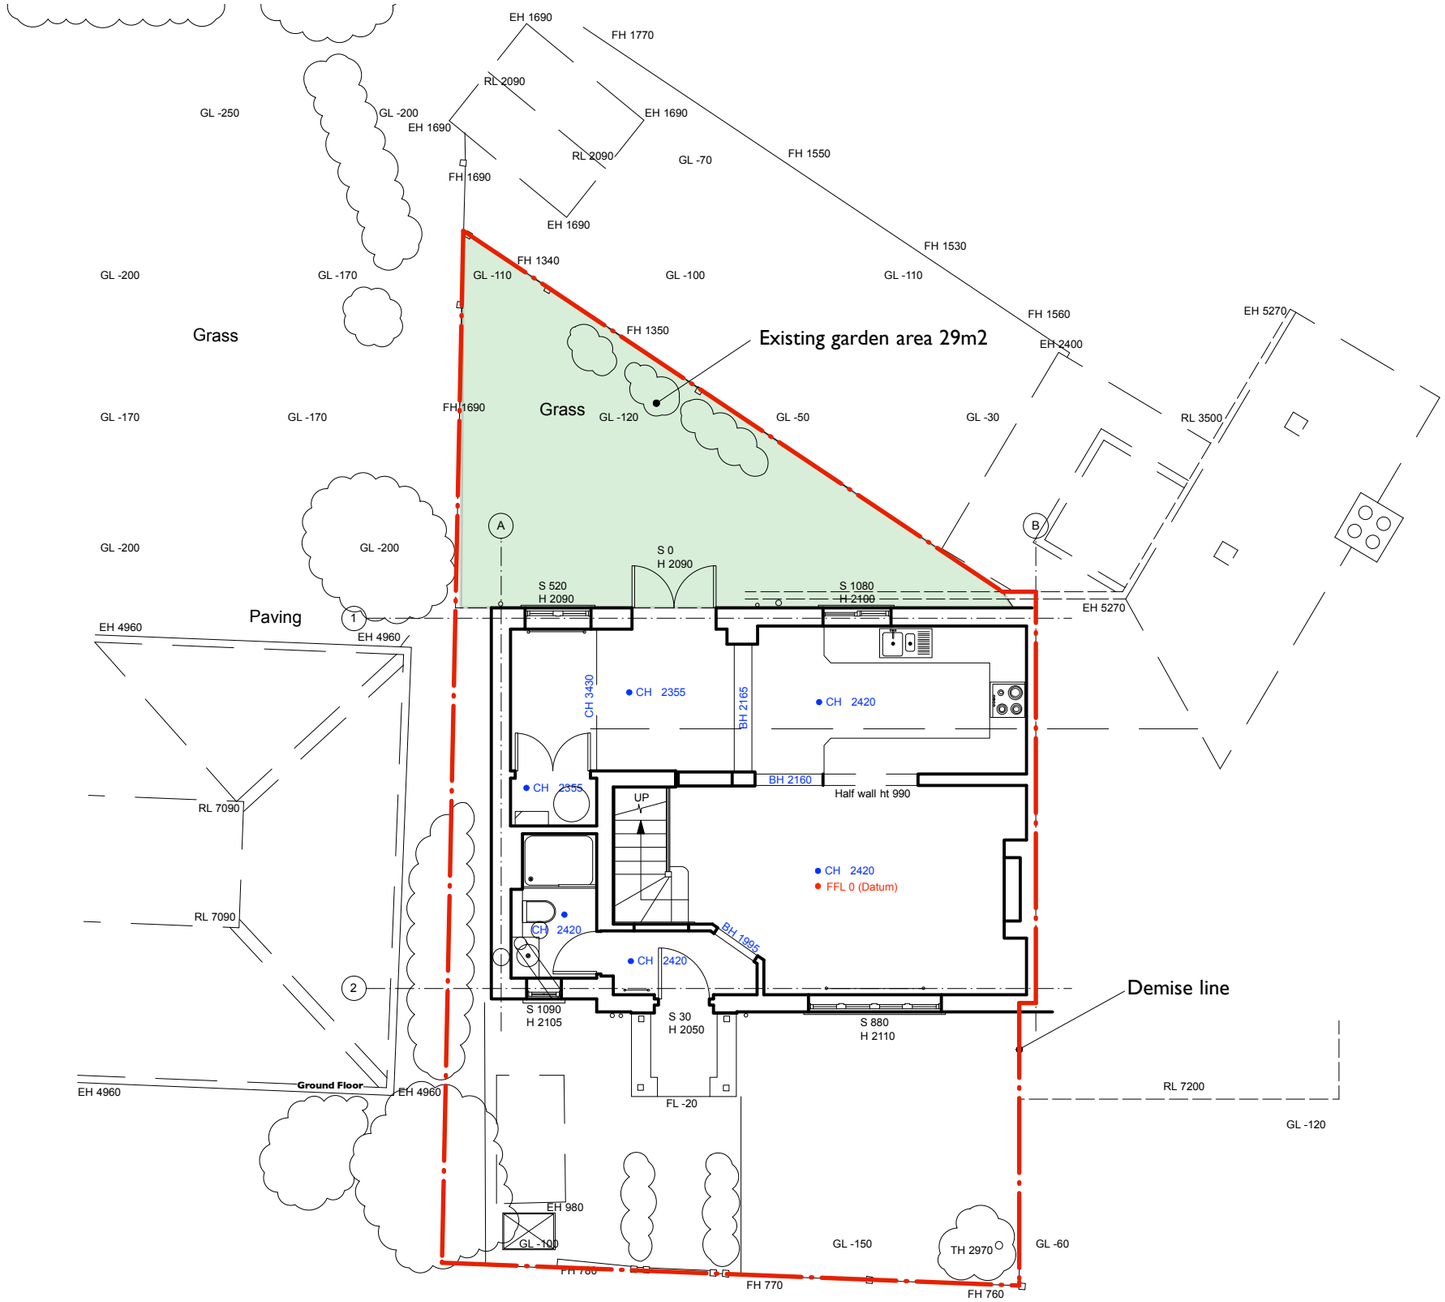

MARTINS CAMISULI Unit1, 2A Oakford Road, London NW5 1AH Tel 020 7267 86 22

JOB TITLE: **4 Gainsborough rd TW9 2EA** **REVISION:**
DRWG TITLE: Existing Block Plan
DRWG NO: MC/233(01)_00
SCALE: 1.50 @ A3
DATE: **November 2024**

ALL DIMENSIONS INDICATED ON THIS DRAWING ARE SUBJECT TO ALTERATIONS ONCE ON SITE.
CONFIRM ALL DIMENSION ON SITE PRIOR TO ORDERING AND CONSTRUCTION

Scale bar

0 2 4 6 8 10

N