DO NOT SCALE

The written dimensions are in all cases to be preferred to the scaled dimensions. Contractors, Sub-contractors and Suppliers MUST verify all dimensions on site.

Notes

DEPICTS SILK WALL LININGS

WALDEGRAVE SUITE DRAWING ROOM

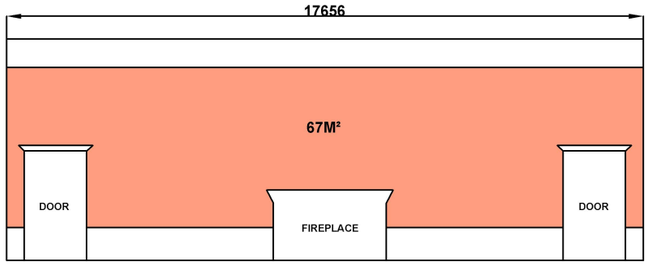

EXISTING W1 INTERNAL ELEVATION

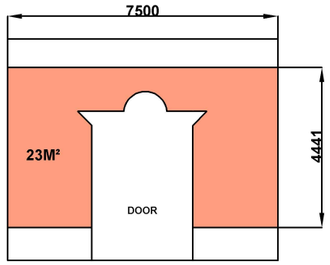

EXISTING W2 INTERNAL ELEVATION

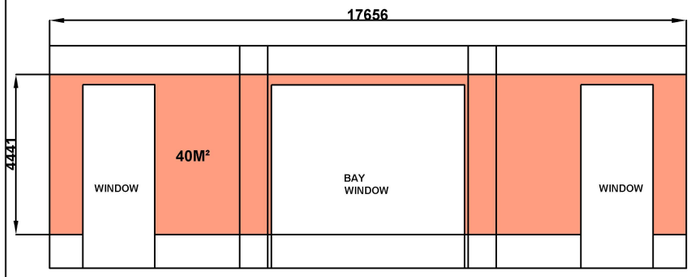

EXISTING W3 INTERNAL ELEVATION

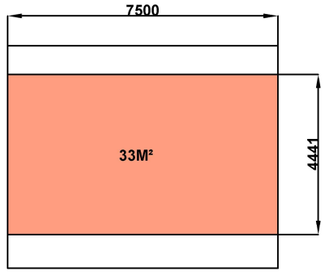

EXISTING W4 INTERNAL ELEVATION

WALDEGRAVE SUITE ANTE ROOM

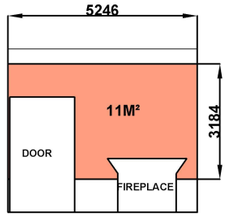

EXISTING W1 INTERNAL ELEVATION

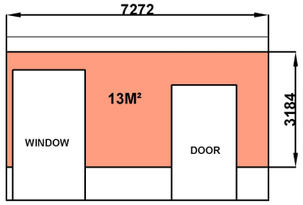

EXISTING W2 INTERNAL ELEVATION

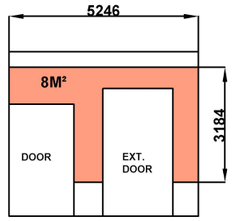

EXISTING W3 INTERNAL ELEVATION

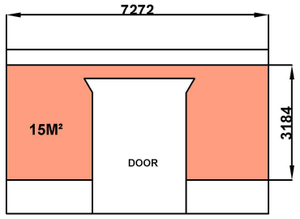

EXISTING W4 INTERNAL ELEVATION

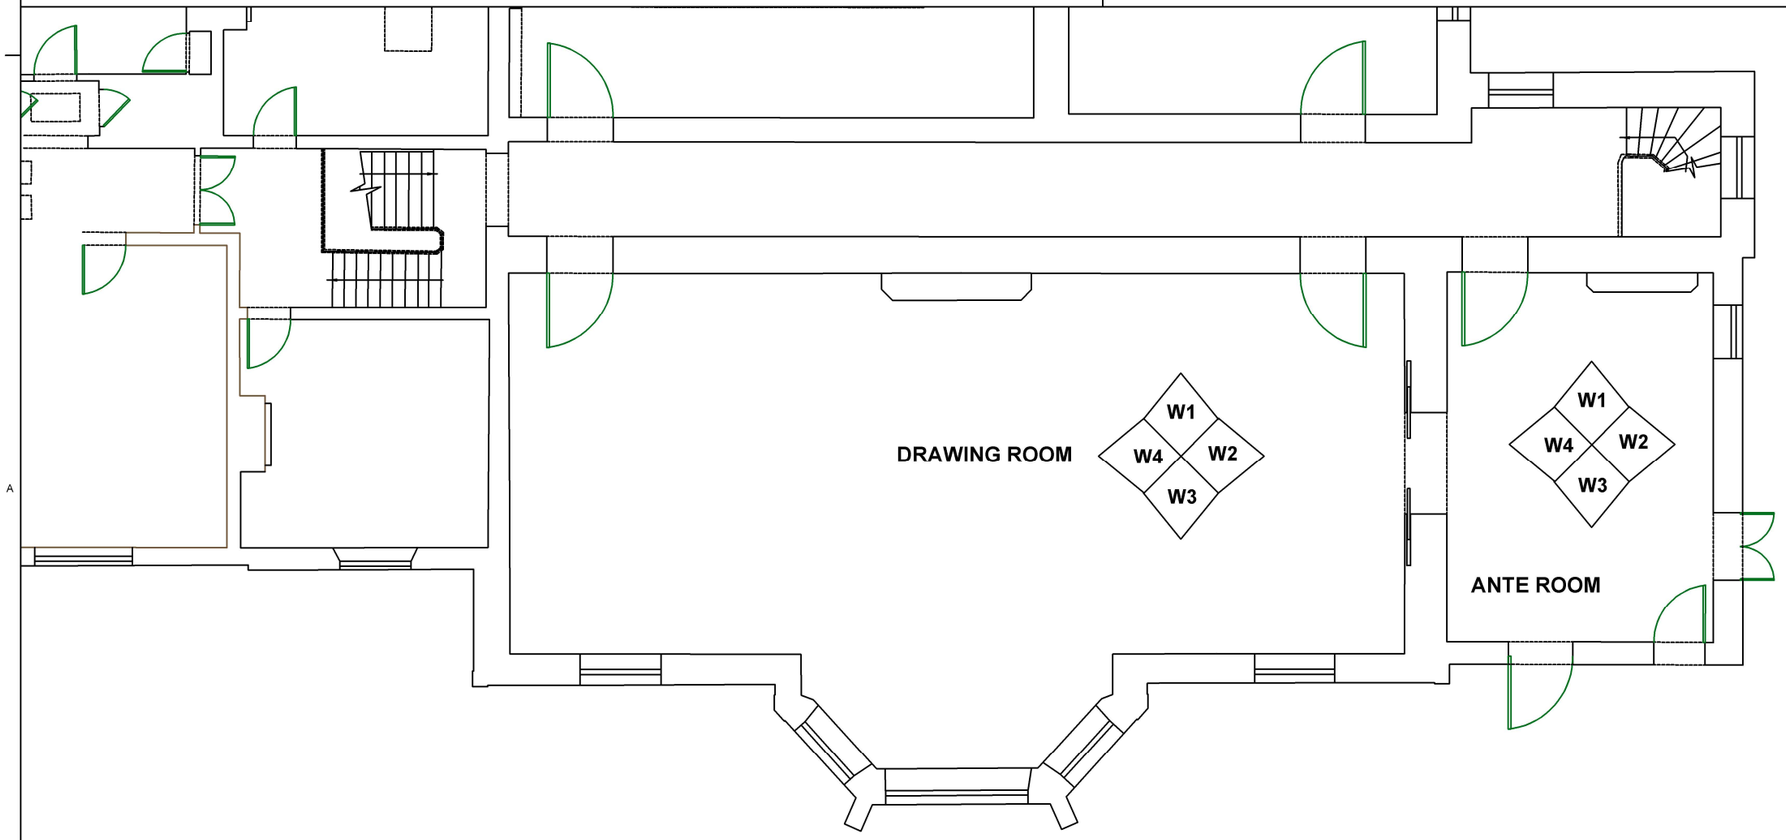

A3

Rev.	Description	By	Date	Chk'd	Auth
0	LIBRARY DIMENSIONED DRAWING		17.08.23		MRB

Rev	Purpose of issue	Date	Authorised

St Mary's University Twickenham London

Project
REPLACEMENT OF WALL SILK LININGS

Drawing
WALDEGRAVE SUITE DRAWING ROOM AND ANTE ROOM INTERNAL ELEVATIONS

Original Scale	Drawn	Checked	Authorised
NTS	MRB	MRB	MRB
	Date 17.08.23	Date 17.08.23	Date 17.08.23

Drawing Number	Rev
WS001	0