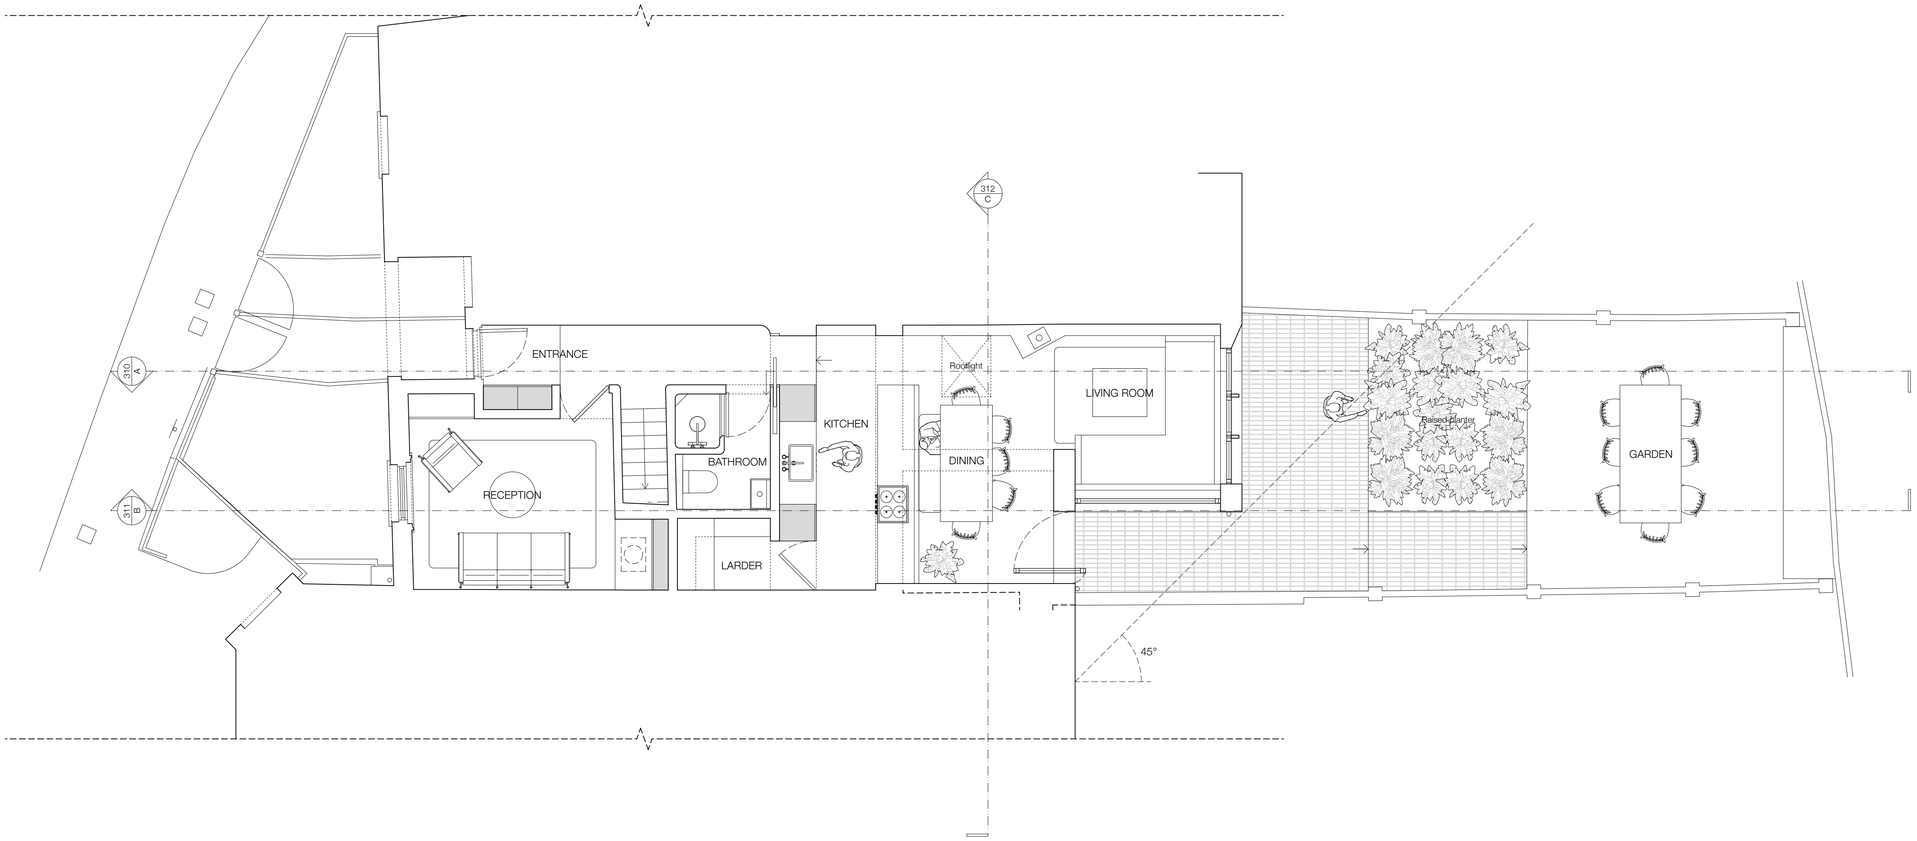

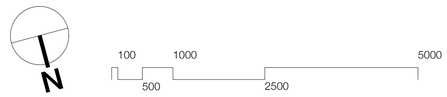

Studio McW
ARCHITECTURE + DESIGN

WORKING FROM_SOUTHWARK

32 BLACKFRIARS ROAD
LONDON_ SE1 8PB

@studiomcw info@studiomcw.co.uk studiomcw.co.uk

GENERAL NOTES

THE DRAWING REMAINS COPYRIGHT TO STUDIO MCW LIMITED AND MAY NOT BE REPRODUCED OR COPIED WITHOUT CONSENT IN WRITING_ NO IMPLIED LICENCE EXISTS.

DO NOT SCALE FROM DRAWINGS_ USE FIGURED DIMENSIONS ONLY.

ANY DISCREPANCIES BETWEEN SITE AND DRAWINGS TO BE REPORTED TO THE ARCHITECT IMMEDIATELY_ ALL DIMENSIONS TO BE CHECKED ON SITE BY THE MAIN CONTRACTOR AND SUCH DIMENSIONS TO BE THEIR RESPONSIBILITY.

READ IN CONJUNCTION WITH ALL RELEVANT STRUCTURAL, MECHANICAL AND ELECTRICAL ENGINEERS DRAWINGS.

ALL WORKS CARRIED OUT MUST COMPLY WITH RELEVANT BRITISH STANDARDS AND BUILDING REGULATION REQUIREMENTS.

ISSUE/REVISION	DATE	REV.
PLANNING	26.11.24	P1
DRAWINGS BASED ON SURVEY BY;		Birdport MBS

NOTES

DATE: 26.11_ 2024	REF NO.: 24_35		PROJECT: 43 Victoria Road, London, SW14 8EX
STATUS: PLANNING	SCALE: 1:50 @A1 / 1:100 @A3		DRAWING: PROPOSED_ GROUND FLOOR PLAN
	DRAWN: McW	CHECKED: McW	DRAWING NO.: 300
			REVISION: P1