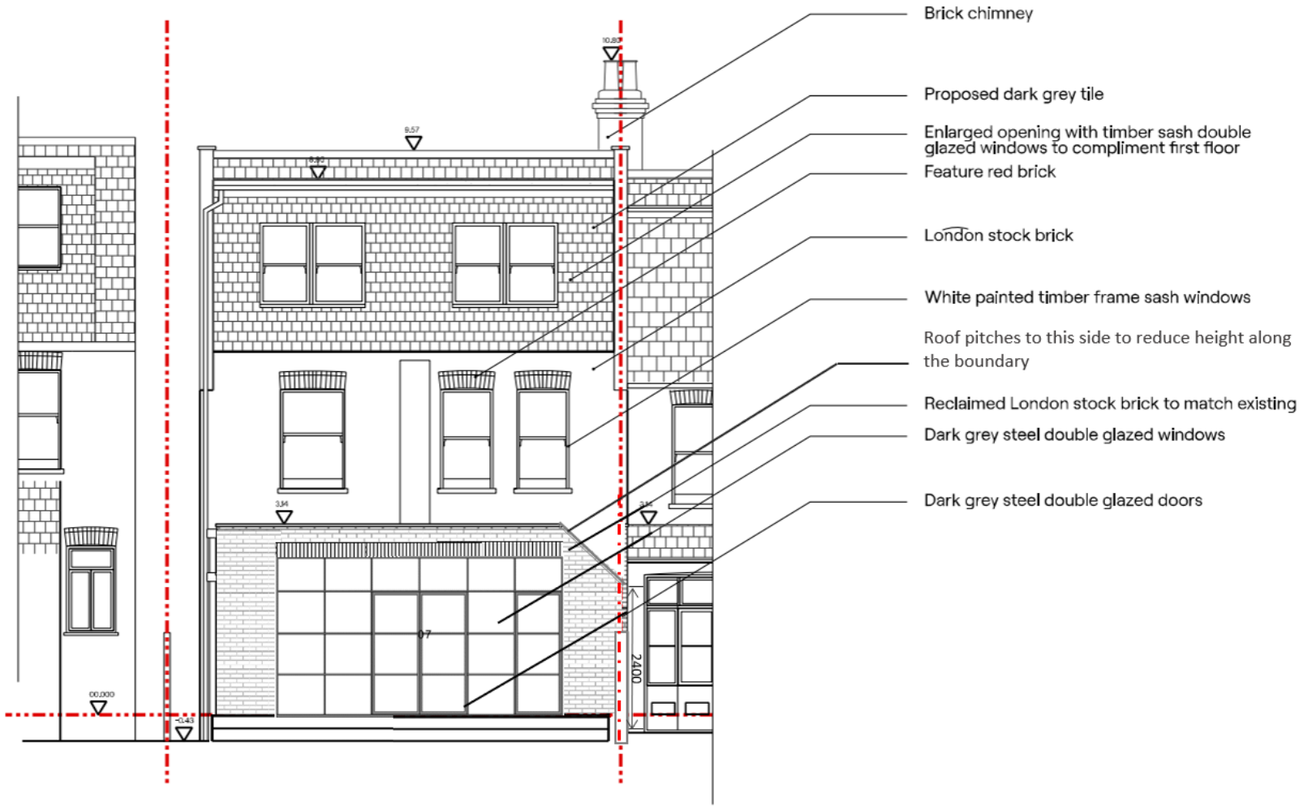

Adam Fitzjohn and Louise Boustani

Project
35 Gilpin Avenue

Title
Proposed Back Elevation

Drawing No. 015

Rev

Scale 1:100

Sheet A3

0m 2m 4m 6m 8m 10m