MORE SPACE
London's Leading Home Extension Company

Drawing title:	Revision:	Scale 1:50 @ A3	Drawn by:
Proposed First Fl	----		NP
Drawing No:	Date:		Phase:
03	29/11/2024	0 0.5 1 1.5m	App

Job No:	Job address:	Client:
LW202400088	85 St Leonards Road SW14 7BL	Osborn
Council:	Job type:	Consultant:
Richmond	Loft conversion	Ben Styles

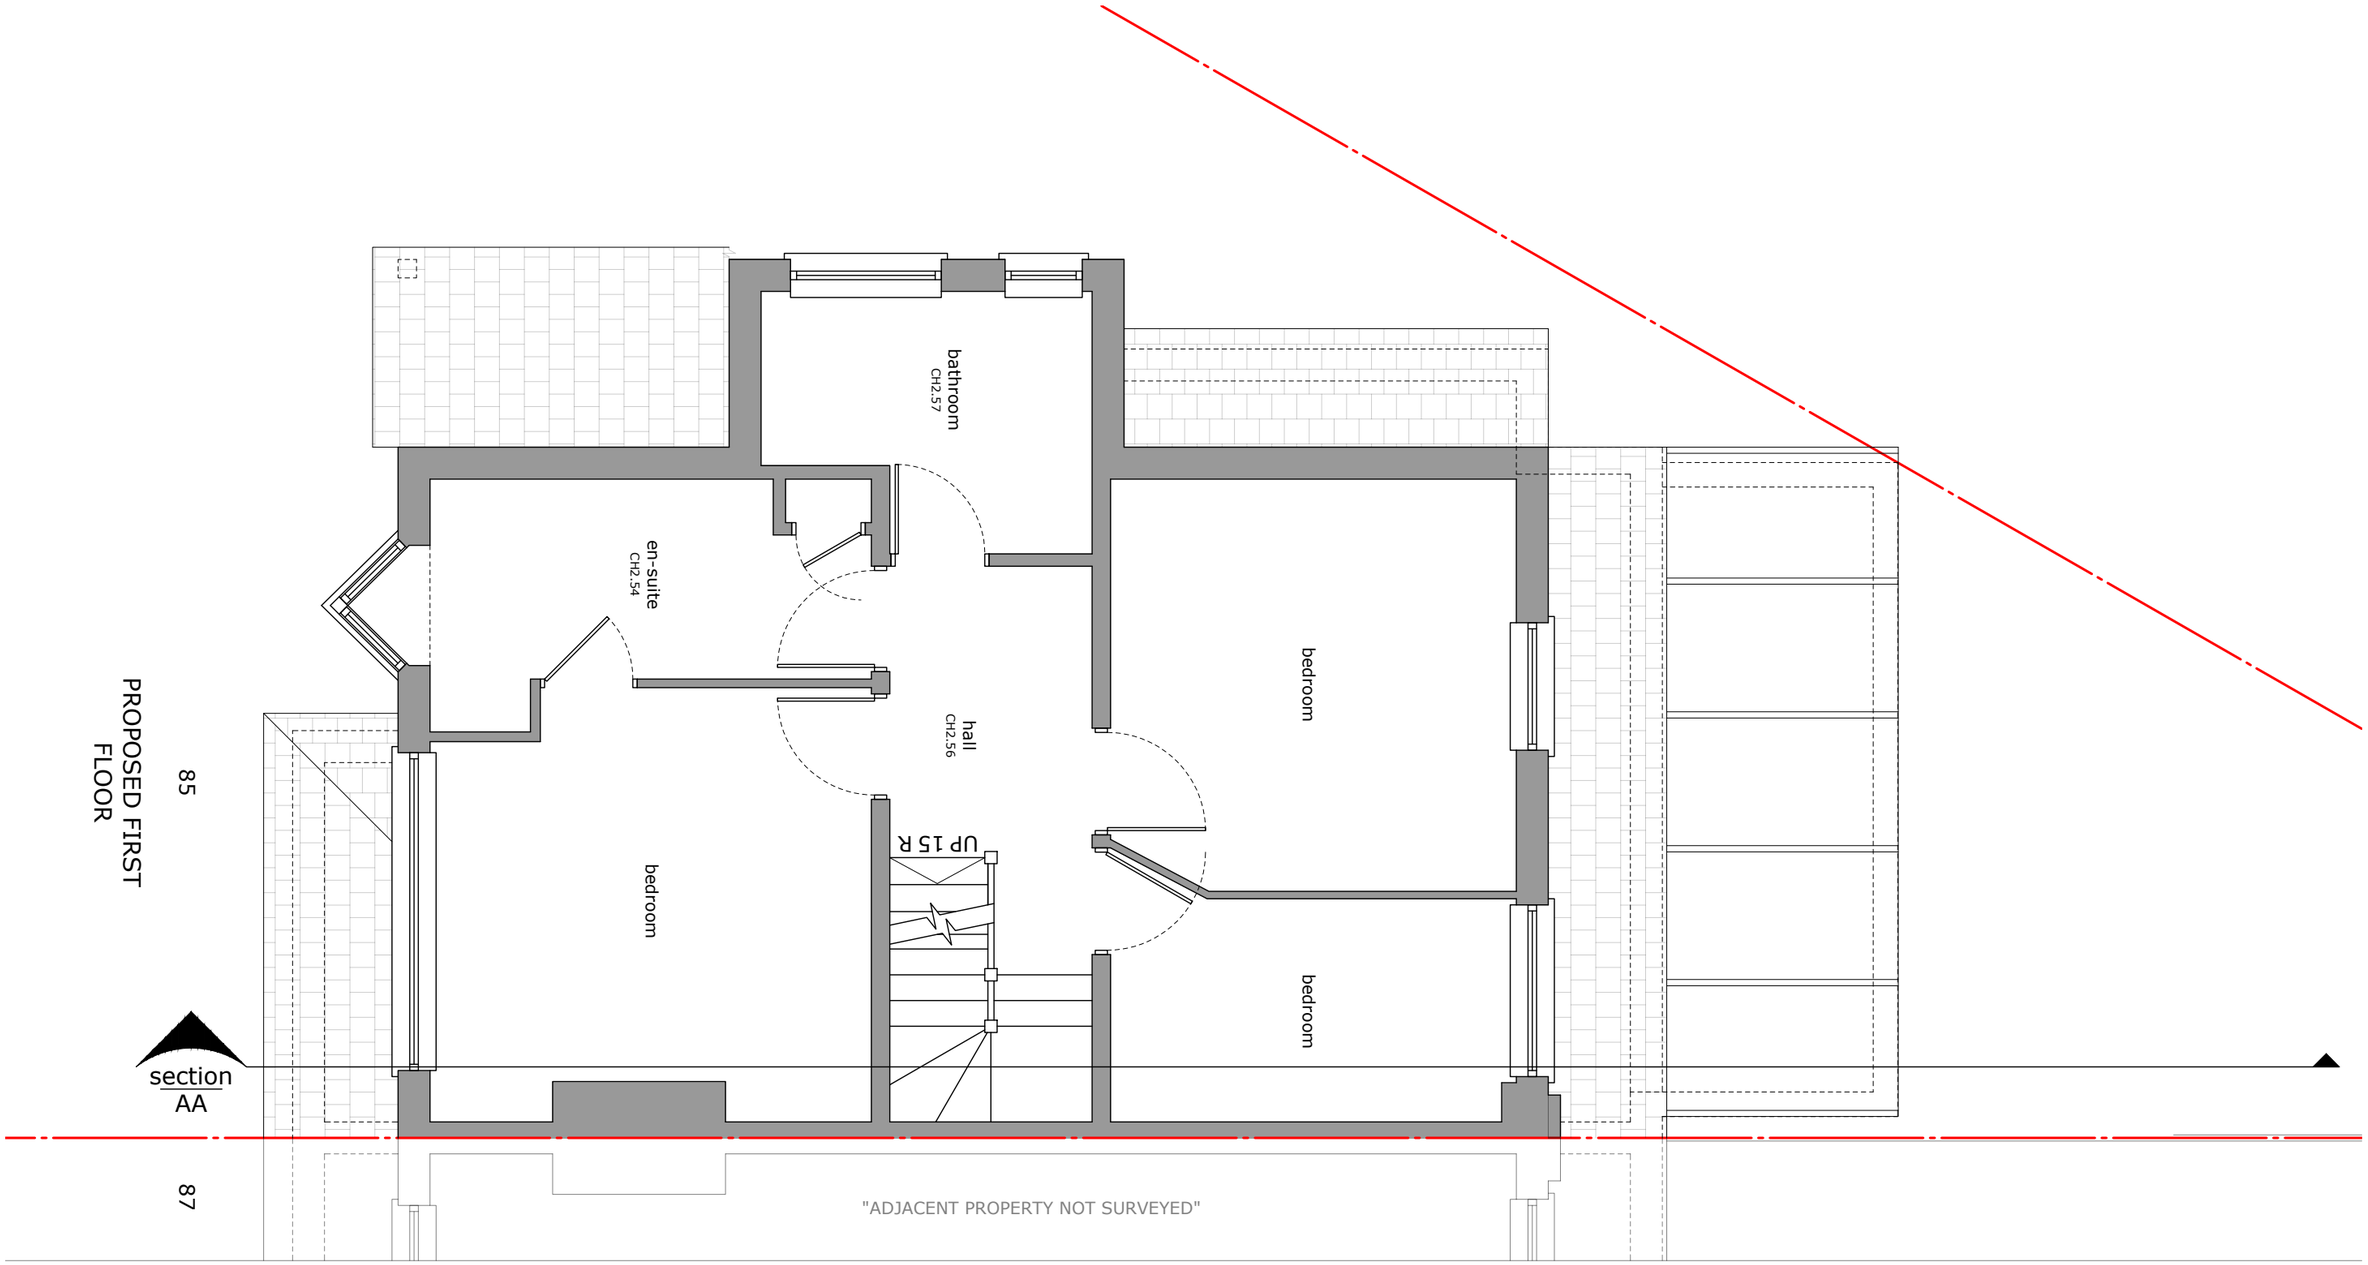

All works to be carried out in accordance with current building regulations and as per signed contract. All dimensions / levels to be checked and verified on site before commencing any work and any discrepancies to be reported to the office immediately. This drawing to be read in conjunction with contract documents, project working drawings, specification, all consultants / specialist drawings, details and specification. All materials to be used in the construction of the external surfaces of the new works shall match those in the existing building. The material produced by MoreSpace TM is copyrighted under UK & international law and is solely for the use of MoreSpace TM and those of which are explicitly authorised; in no case can this material be used by any other party, without prior written consent. All rights reserved.