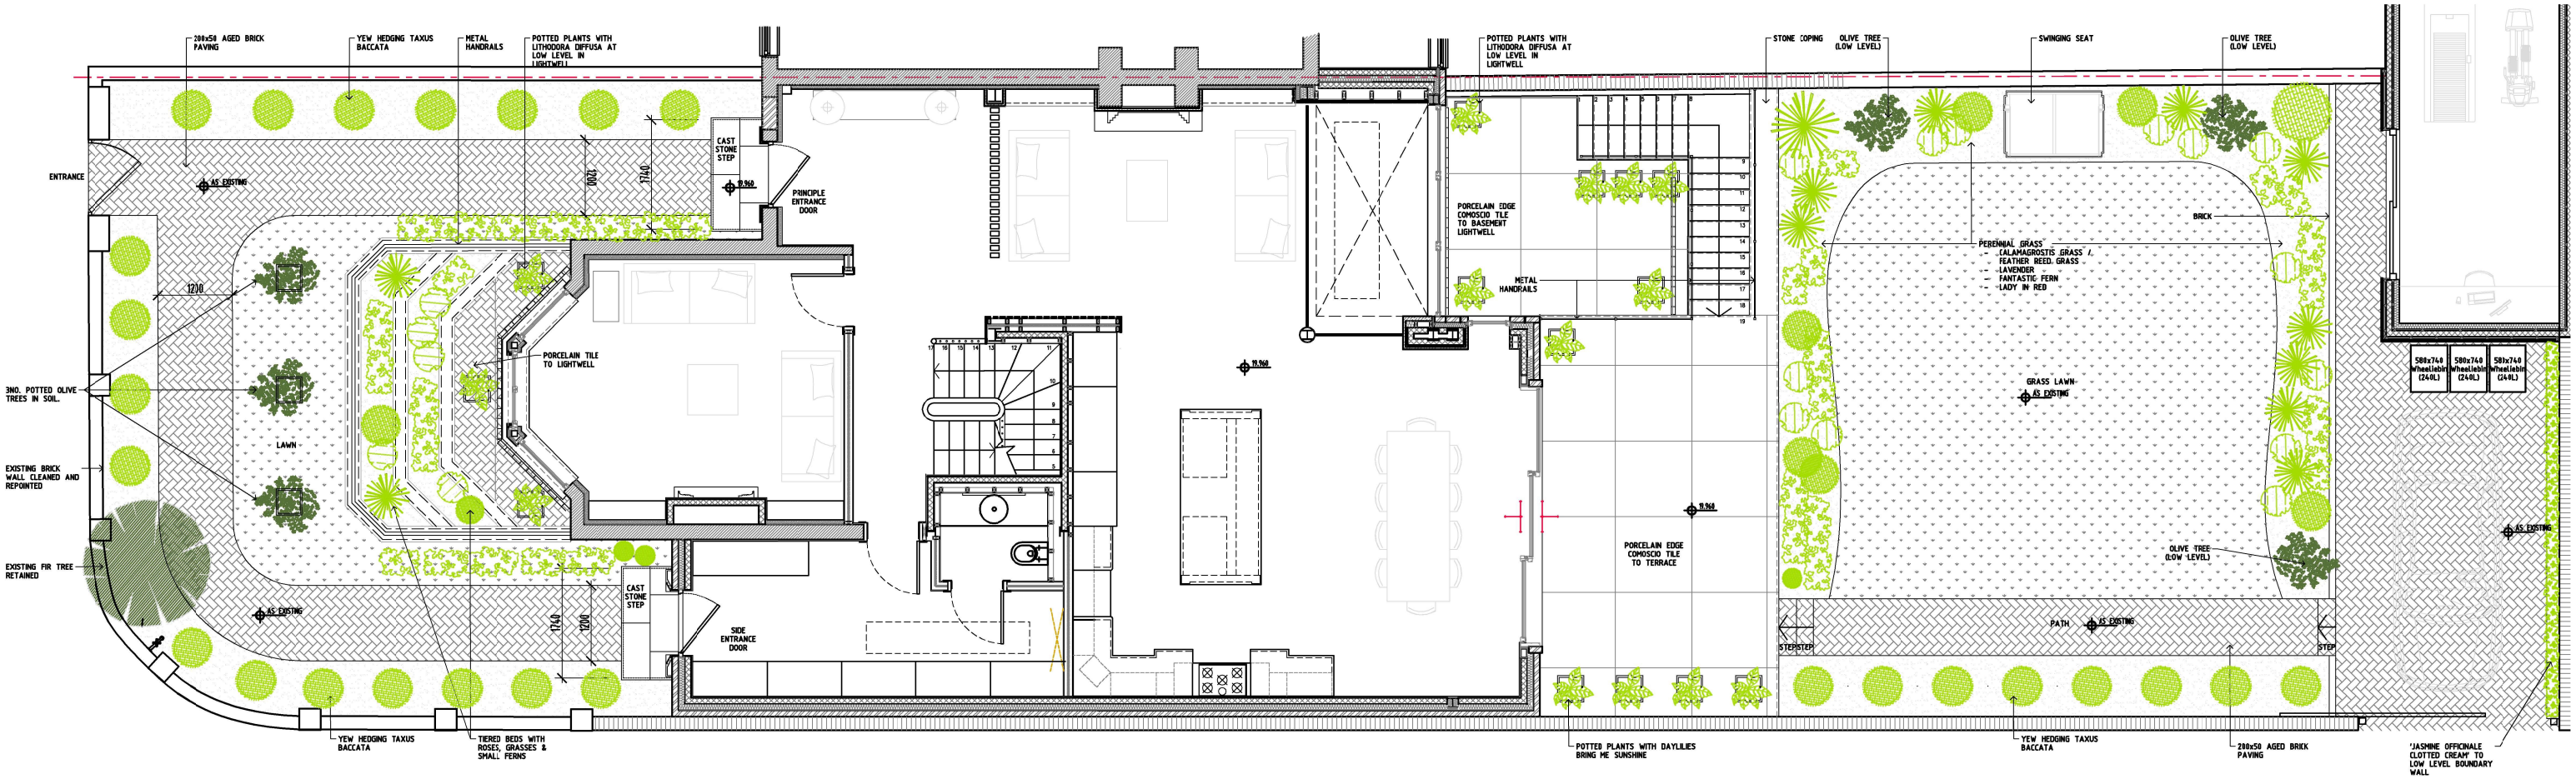

GENERAL NOTES:

Do not scale: use given dimensions only. All setting out to be verified on site and any discrepancies notified to the Architect.

© Copyright Reserved

NOTES

DESIGN/ADVICE TAKEN FROM: CINDY MUNTZ LANDSCAPE AND GARDEN DESIGN (ROYAL HORTICULTURAL SOCIETY - LEVEL 2).

THIS DRAWING TO BE READ IN CONJUNCTION WITH SUBMITTED LANDSCAPING REPORT.

PLANTING AND PLANT IRRIGATION SCHEME AS ADVISED BY CINDY MUNTZ LANDSCAPE AND GARDEN DESIGN

N

rev.	date	by	description
A	23.11.24	JO	

DATE JAN 2023	STATUS PLANNING	bla Architects ARCHITECTURE • INTERIOR DESIGN• PROJECT MANAGEMENT Studio 6, Rosebery House, 70 Rosebery Avenue London EC1R 4RR tel: 0207 278 1946 mail@bla-architects.com www.bla-architects.co m
SCALE 1:100 @ A3	DRAWING PROPOSED SITE PLAN DWG NO. 051-106 REV.	
DRAWN BY JO	CLIENT JEFF KASFIKIS	PROJECT 281 SHEEN LANE, SW14 8RN JOB NO. 412