X:\JOBS\6975_TWICKENHAM_RIVERSIDE\7CAD\DRAWINGS\6975_310-317.DWG

KEY PLAN

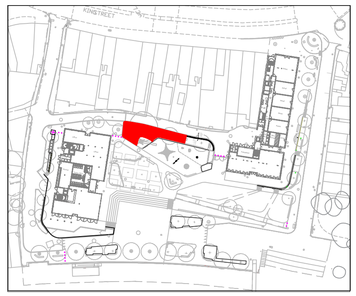

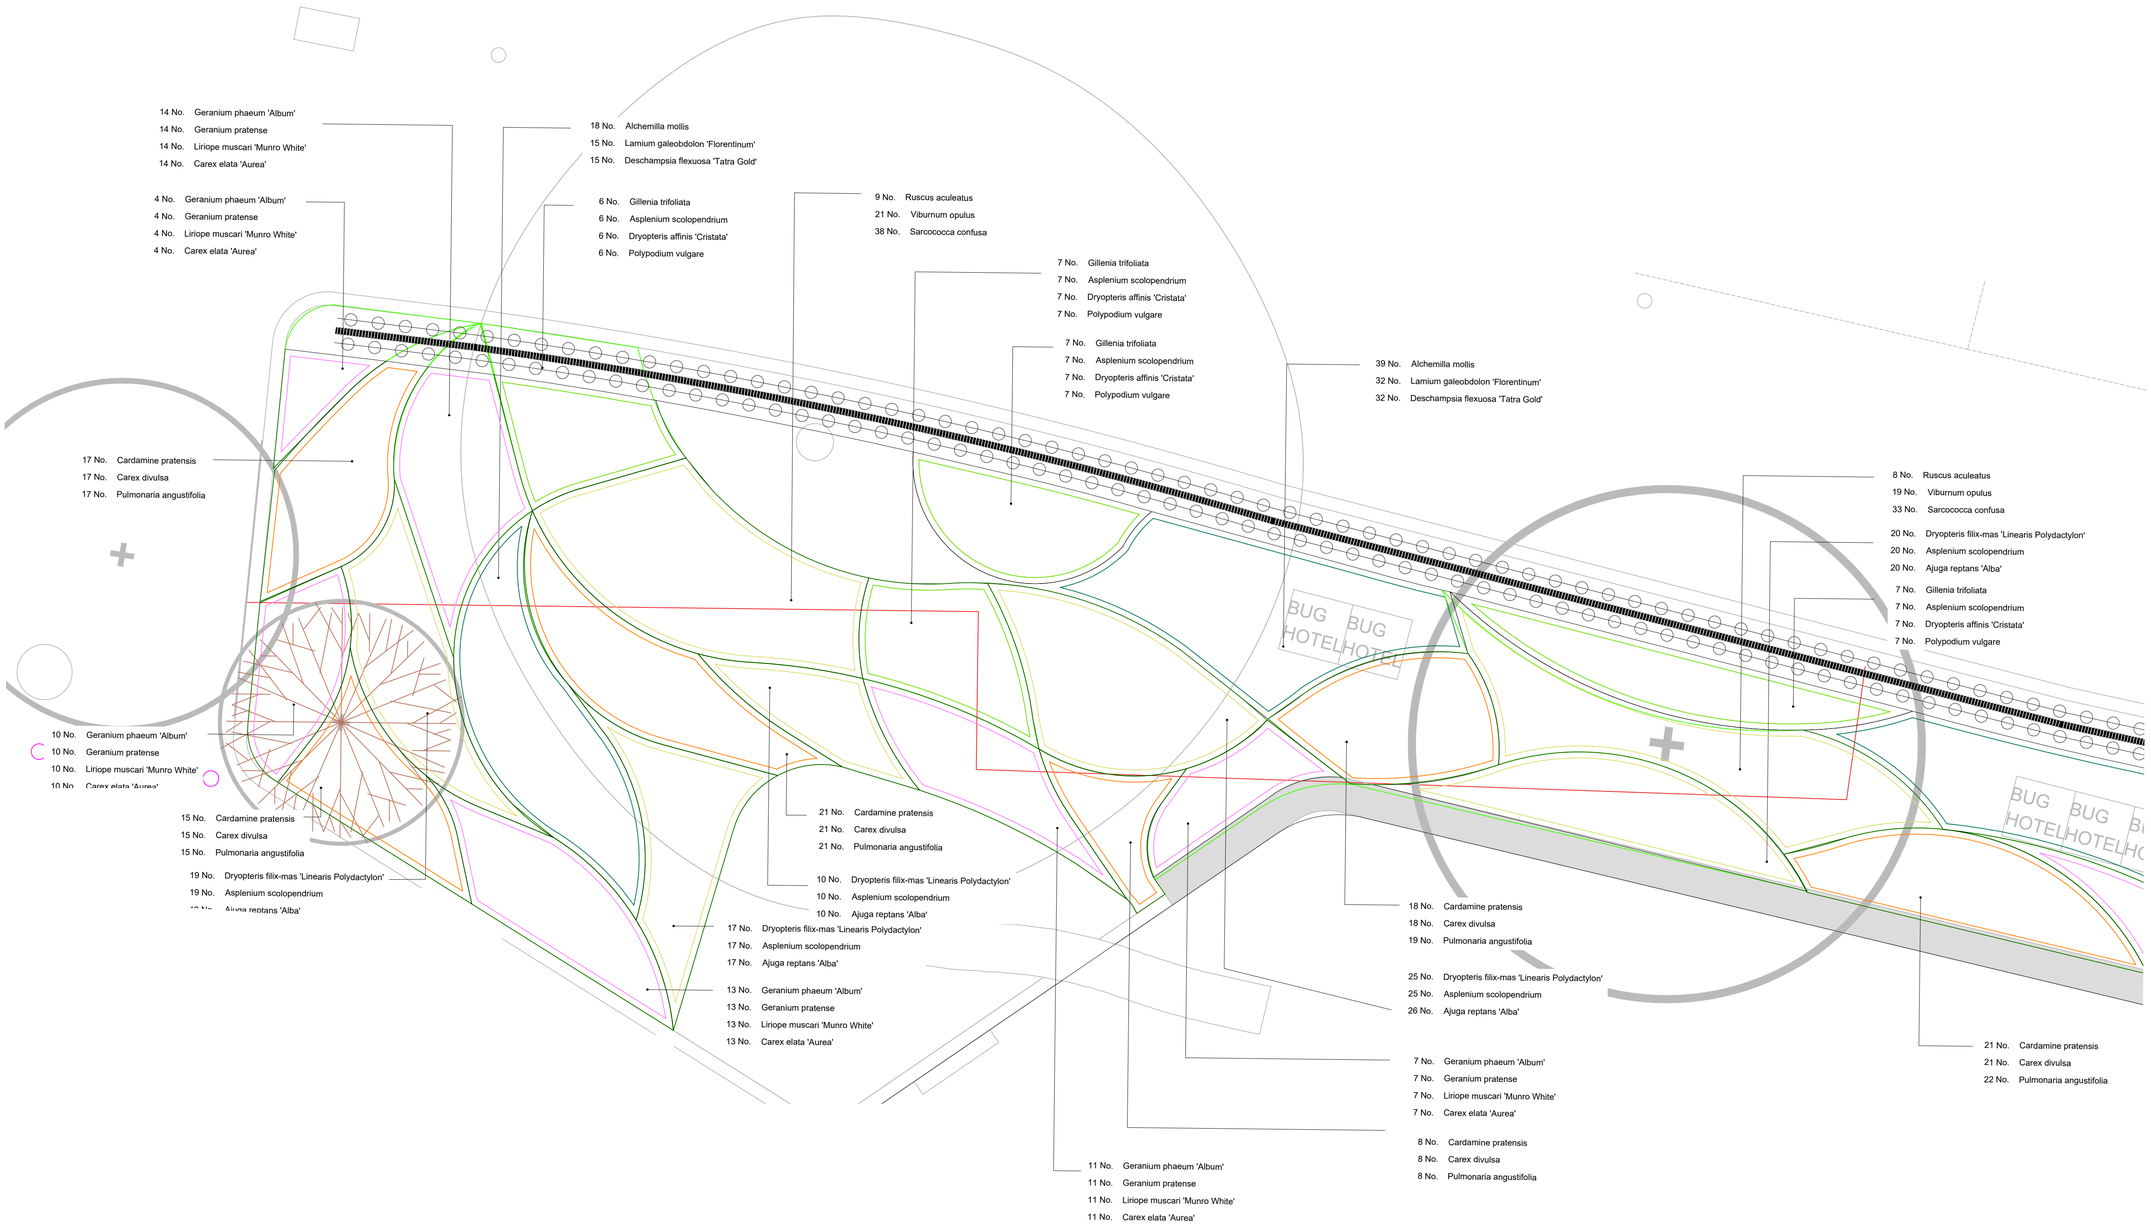

01 - TYPICAL PLANTING PLAN - UPPER GARDENS PLAN SCALE 1:50 @ A1

North

0 2m

READ THIS FIRST

Note for Contractors

This drawing should be considered along with the risk information contained in the CDM Pre Construction Information. This information will include details of the SIGNIFICANT risks which LDA Design has identified which may arise from constructing their designs shown on this drawing. A Competent Contractor should be aware of the typical risks associated with doing this work.

Note for Workers

DO NOT START YOUR WORK unless you know the Risks and Controls relating to the work on this drawing (including SAFE SEQUENCES OF WORK and EQUIPMENT).

Do not issue copies of parts of this drawing without the above Note for Workers (unless you are sure that the Workers can undertake the work safely).

REV.	DESCRIPTION	APP.	DATE
T01	Stage 4 Re-issue	AH	27/11/22
T00	Stage 4 Issue	AH	29/04/22

LDĀDESIGN

PROJECT TITLE
TWICKENHAM RIVERSIDE

DRAWING TITLE
PLANTING PLAN ZOOM SHEET 05

ISSUED BY	London	T: 020 7467 1470	
DATE	MARCH 2022	DRAWN	NR
SCALE@A1	1:50	CHECKED	TW
STATUS	Tender	APPROVED	AH

DWG. NO 6975_314

No dimensions are to be scaled from this drawing.
All dimensions are to be checked on site.
Area measurements for indicative purposes only.

© LDA Design Consulting LLP. Quality Assured to BS EN ISO 9001 : 2000

Sources Ordnance Survey

This drawing may contain: Ordnance Survey material by permission of Ordnance Survey on behalf of the Controller of Her Majesty's Stationery Office © Crown Copyright 2011. All rights reserved. Reference number 0100031673.
OS Open data © Crown copyright and database right 2011 | Aerial Photography © Bing Maps