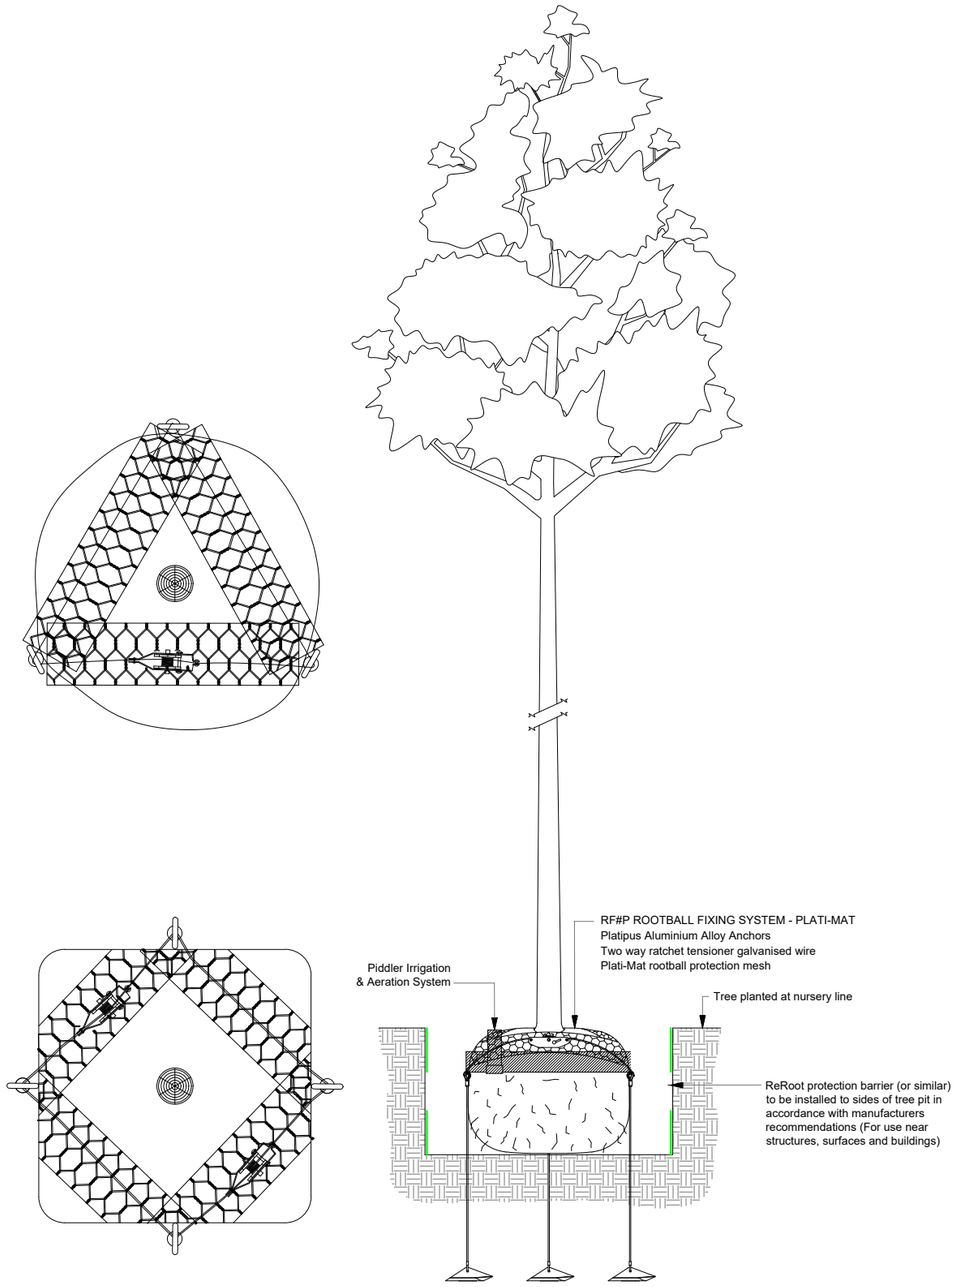

© 2015, PLATIPUS ANCHORS

Below Ground Anchor Detail

Revise method to suit conditions and requirements

Model List		
Model #	**Height - m**	**Circumference - cm**
RF0P	Up to 2.5m	Up to 12cm
RF1P	2.5m - 4.5m	12 - 25cm
RF2P	4.5m - 7.5m	25 - 45cm
RF3P	7.5m - 12m	45 - 75cm
RF3P 4 Leg*	7.5m - 12m	45 - 75cm
RF4P	12m+	75cm+
RF4P 4 Leg*	12m+	75cm+
*** Exposed Sites - Contact Manufacturer For Specification Guidance**		

NOTES
1. DO NOT SCALE FROM THIS DRAWING
2. DUE TO SETTLEMENT ALL TREES SHOULD BE RE-TENSIONED AFTER PLANTING

NOT APPROVED FOR CONSTRUCTION

All measurements to be checked on site and not scaled from this drawing.
Any discrepencies to be reported to The White House Design LTD.
Party wall (etc) act 1997 to be agreed with adjoining neighbours prior to commencing.
All works to the satisfaction of local authority inspector.
No deviation from these drawing what so ever,
unless agreed in writing with The White House Design LTD.

DESCRIPTION
Planning Notes

THE WHITE HOUSE DESIGN LTD
ARCHITECTURAL CONSULTANTS
& STRUCTURAL ENGINEERS
7 PROGRESS BUSINESS CENTRE
WHITTLE PARKWAY SLOUGH BERKSHIRE SL1 6DQ
TEL: 01628 660 444

SITE ADDRESS:
14 - 16 Tudor Road, TW12 2NQ

REVISIONS

DATE: 24-09-2024 **DRAWN BY:** CLIVE
SCALE: 1:15 @ A3 **CHECKED BY:**
DRAWING TITLE: Tree Planting Detail **DRAWING NUMBER:** CW/TC/2024/L2