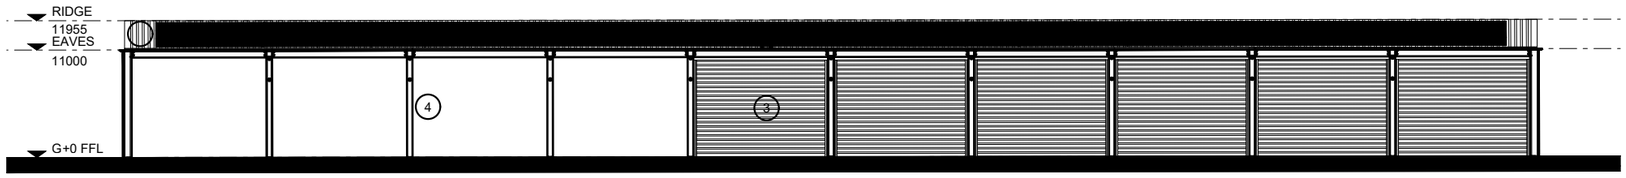

1 / Proposed South Elevation
1:200

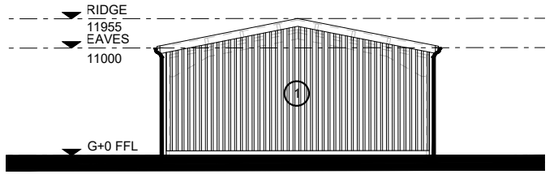

2 / Proposed East Elevation
1:200

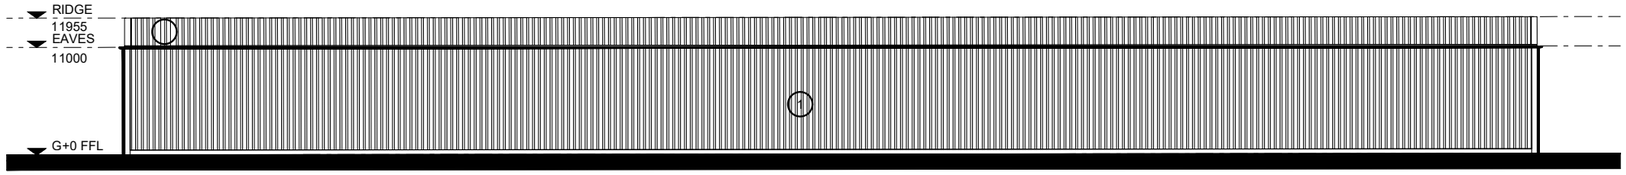

3 / Proposed North Elevation
1:200

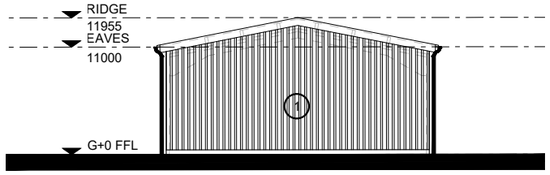

4 / Proposed West Elevation
1:200

DO NOT SCALE

THE CONTRACTOR IS TO CHECK AND VERIFY ALL BUILDING AND SITE DIMENSIONS, LEVELS AND SEWER INVERT LEVELS AT CONNECTION POINTS BEFORE WORK STARTS.

THIS DRAWING IS TO BE READ AND CHECKED IN CONJUNCTION WITH ENGINEERS AND OTHER SPECIALIST DRAWINGS.

THE DRAWING AND THE WORKS DEPICTED ARE THE COPYRIGHT OF HAWORTH TOMPKINS LTD AND MAY NOT BE REPRODUCED EXCEPT BY WRITTEN PERMISSION.

NOTES

TO BE READ IN CONJUNCTION WITH GA PLANS, SECTIONS AND ELEVATIONS.

KEY:

1 PROFILED INDUSTRIAL CLADDING

3 ROLLER SHUTTERS

4 EXISTING STRUCTURE RETAINED

5 ROOF-MOUNTED PV PANELS

6 OUTDOOR TAP

Scale 1:200 0 2000 10000

REV	DATE	DESCRIPTION
P01	05/10/24	DRAFT

CityAxis ...the way forward... design ~ manage ~ construct

JOB	2409 - ROYAL BOTANIC KEW
DRG	Tractor Shed - Proposed Elevations
DRG No	KEW-JR-ZZ-XX-DR-A-00301
REV	P03
SCALE	1:200@A3
DATE	23/09/24
DRAWN	Author
INSPECTED BY	Checker
STATUS	SO - INITIAL STATUS