2 **Section A-A Key**

Scale 1 : 100

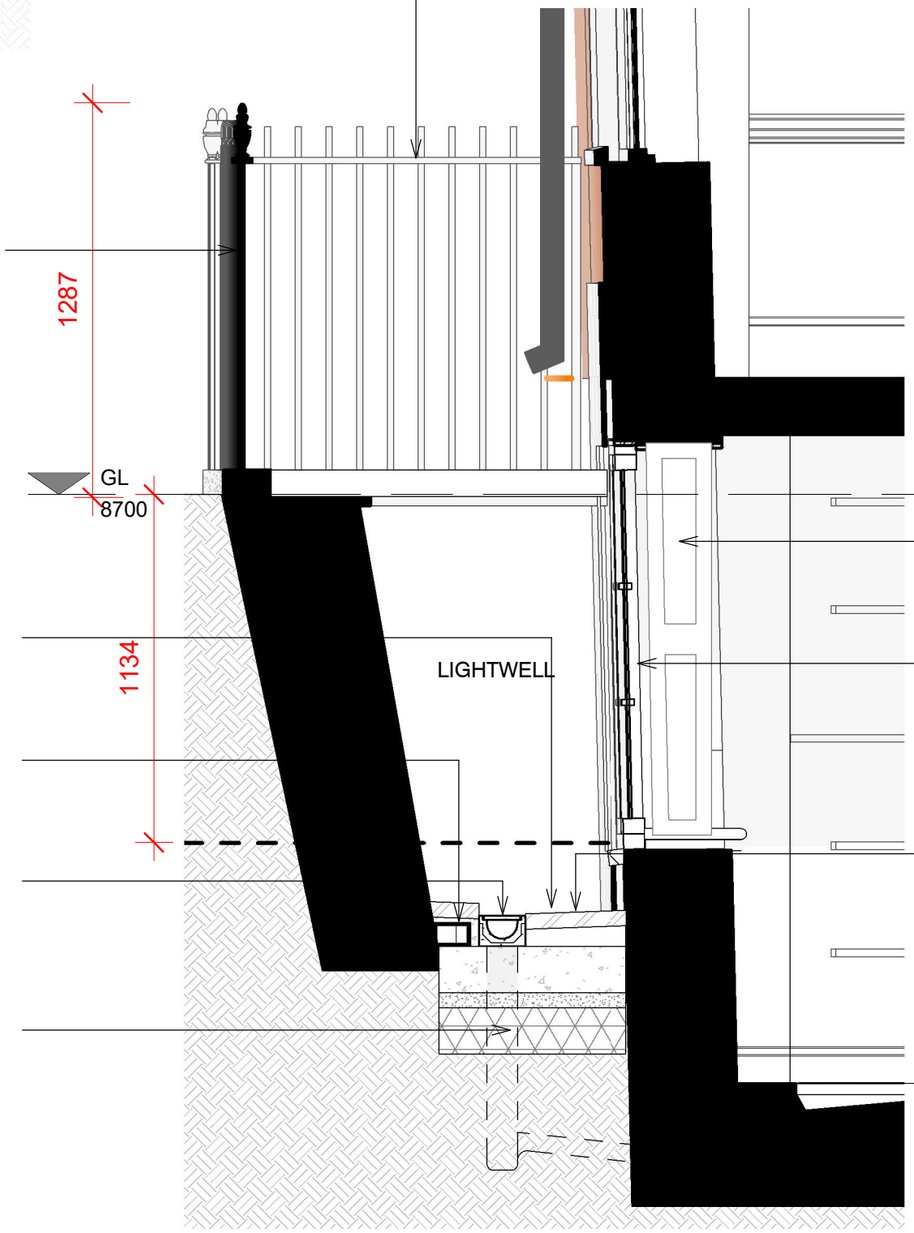

1 **Section through Lightwell**

Scale 1 : 20

STATUS

BC & TENDER

NOTES:

1. DO NOT SCALE FROM THIS DRAWING
2. ALL DIMENSIONS TO BE CHECKED ON SITE PRIOR TO FABRICATION
3. THIS DRAWING SHOULD BE READ IN CONJUNCTION WITH STRUCTURAL ENGINEER'S DRAWINGS
4. THIS DRAWING SHOULD BE READ IN CONJUNCTION WITH SERVICE ENGINEER'S DRAWINGS
5. COPYRIGHT OF THIS DRAWING REMAINS WITH JOHN RICH ARCHITECTS
6. ANY DISCREPANCY FOUND BETWEEN THIS DRAWING AND ANY OTHER DOCUMENTS MUST BE REPORTED IMMEDIATELY BY THE CONTRACTOR
7. ALL PROPRIETARY MATERIALS TO BE INSTALLED IN ACCORDANCE WITH MANUFACTURERS INSTRUCTIONS
8. ALL TIMBERS TO BE PRESSURE IMPREGNATED

REVISIONS

PROJECT

5 OLD PALACE TERRACE, RICHMOND, TW9 1NB

CLIENT

Mr F. McGoldrick

A3 SCALE As indicated

SCALE BAR 0 mm 400 800

PROJECT DESCRIPTION

GF REAR EXTENSION AND INTERNAL ALTERATIONS TO LISTED BUILDING

DRAWING NAME

Front Lightwell Detail

John Rich Architects

6a Royal Parade | Kew
Richmond | Surrey | TW9 3QD

t: 020 8940 0416 | f: 020 8940 3303

e: mail@johnricharchitects.com
w: www.johnricharchitects.com

@ Copyright John Rich Architects Ltd

DATE SEP 24
DRAWN: CS
CHECKED: JR

JOB NO: **23.6008**

DRAW NO: **A124** REV