[redacted]

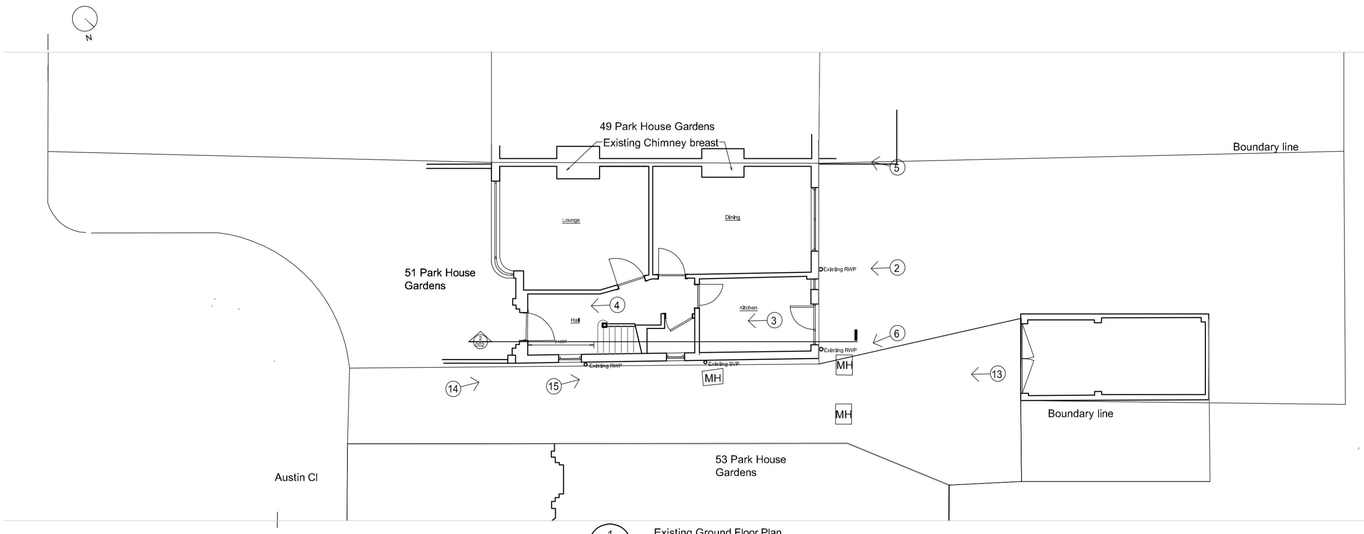

1 / 001 Existing Ground Floor Plan
SCALE 1:100 @ A1

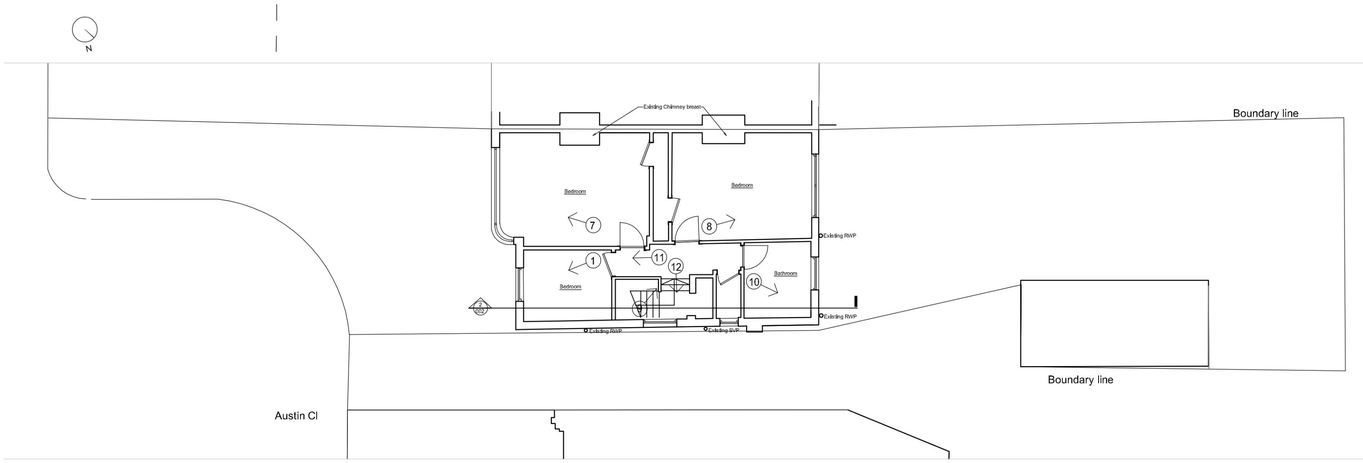

2 / 001 Existing First Floor Plan
SCALE 1:100 @ A1

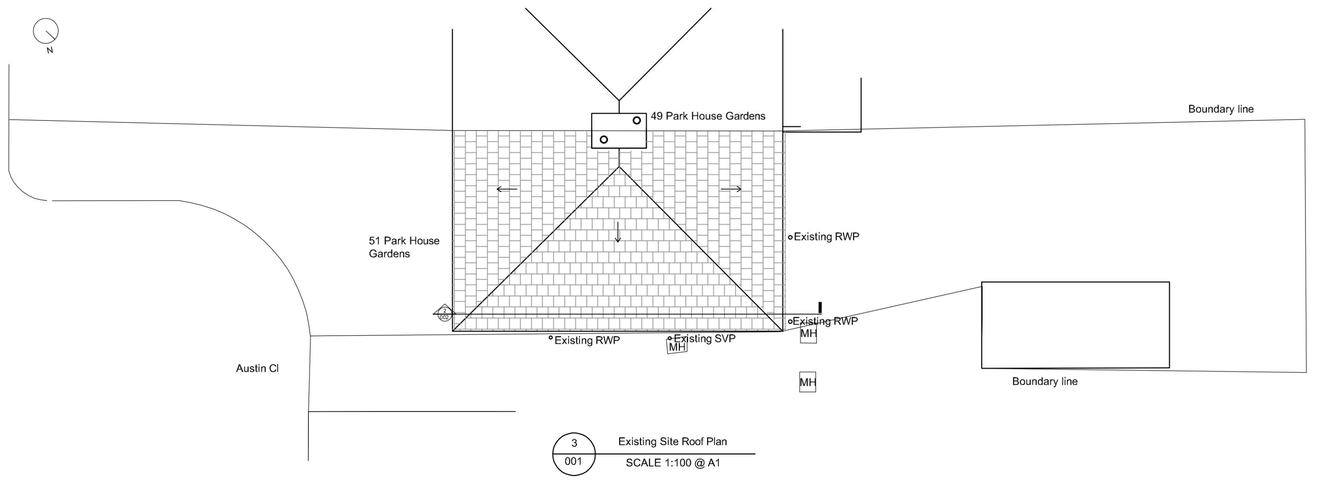

3 / 001 Existing Site Roof Plan
SCALE 1:100 @ A1

Photo 13

Photo 14

Photo 15

0 1m 3m 5m 10m
1:100 scale bar

NOTES

Rev.	Amendments	Date	Chkd.

Client
Project Developments (UK) Ltd

STS Structural Engineering Ltd
58 Crossway, Welwyn Garden City, Hertfordshire, AL8 7EE
Tel: 01707 695466 Fax: 01707 692006
Web: www.sts-se.co.uk Email: sia@sts-se.co.uk

Project
51 Park House Gardens
East Twickenham
TW1 2DF

Title
Existing Floor Plans
and
Site Photographs

Drawn	JT	Date	Nov'24	Scale	1:100
Checked	MN	Date	Nov'24		
Approved	SS	Date	Nov'24	Size	A1

Drawing No. 2407-1666-011
Rev. -