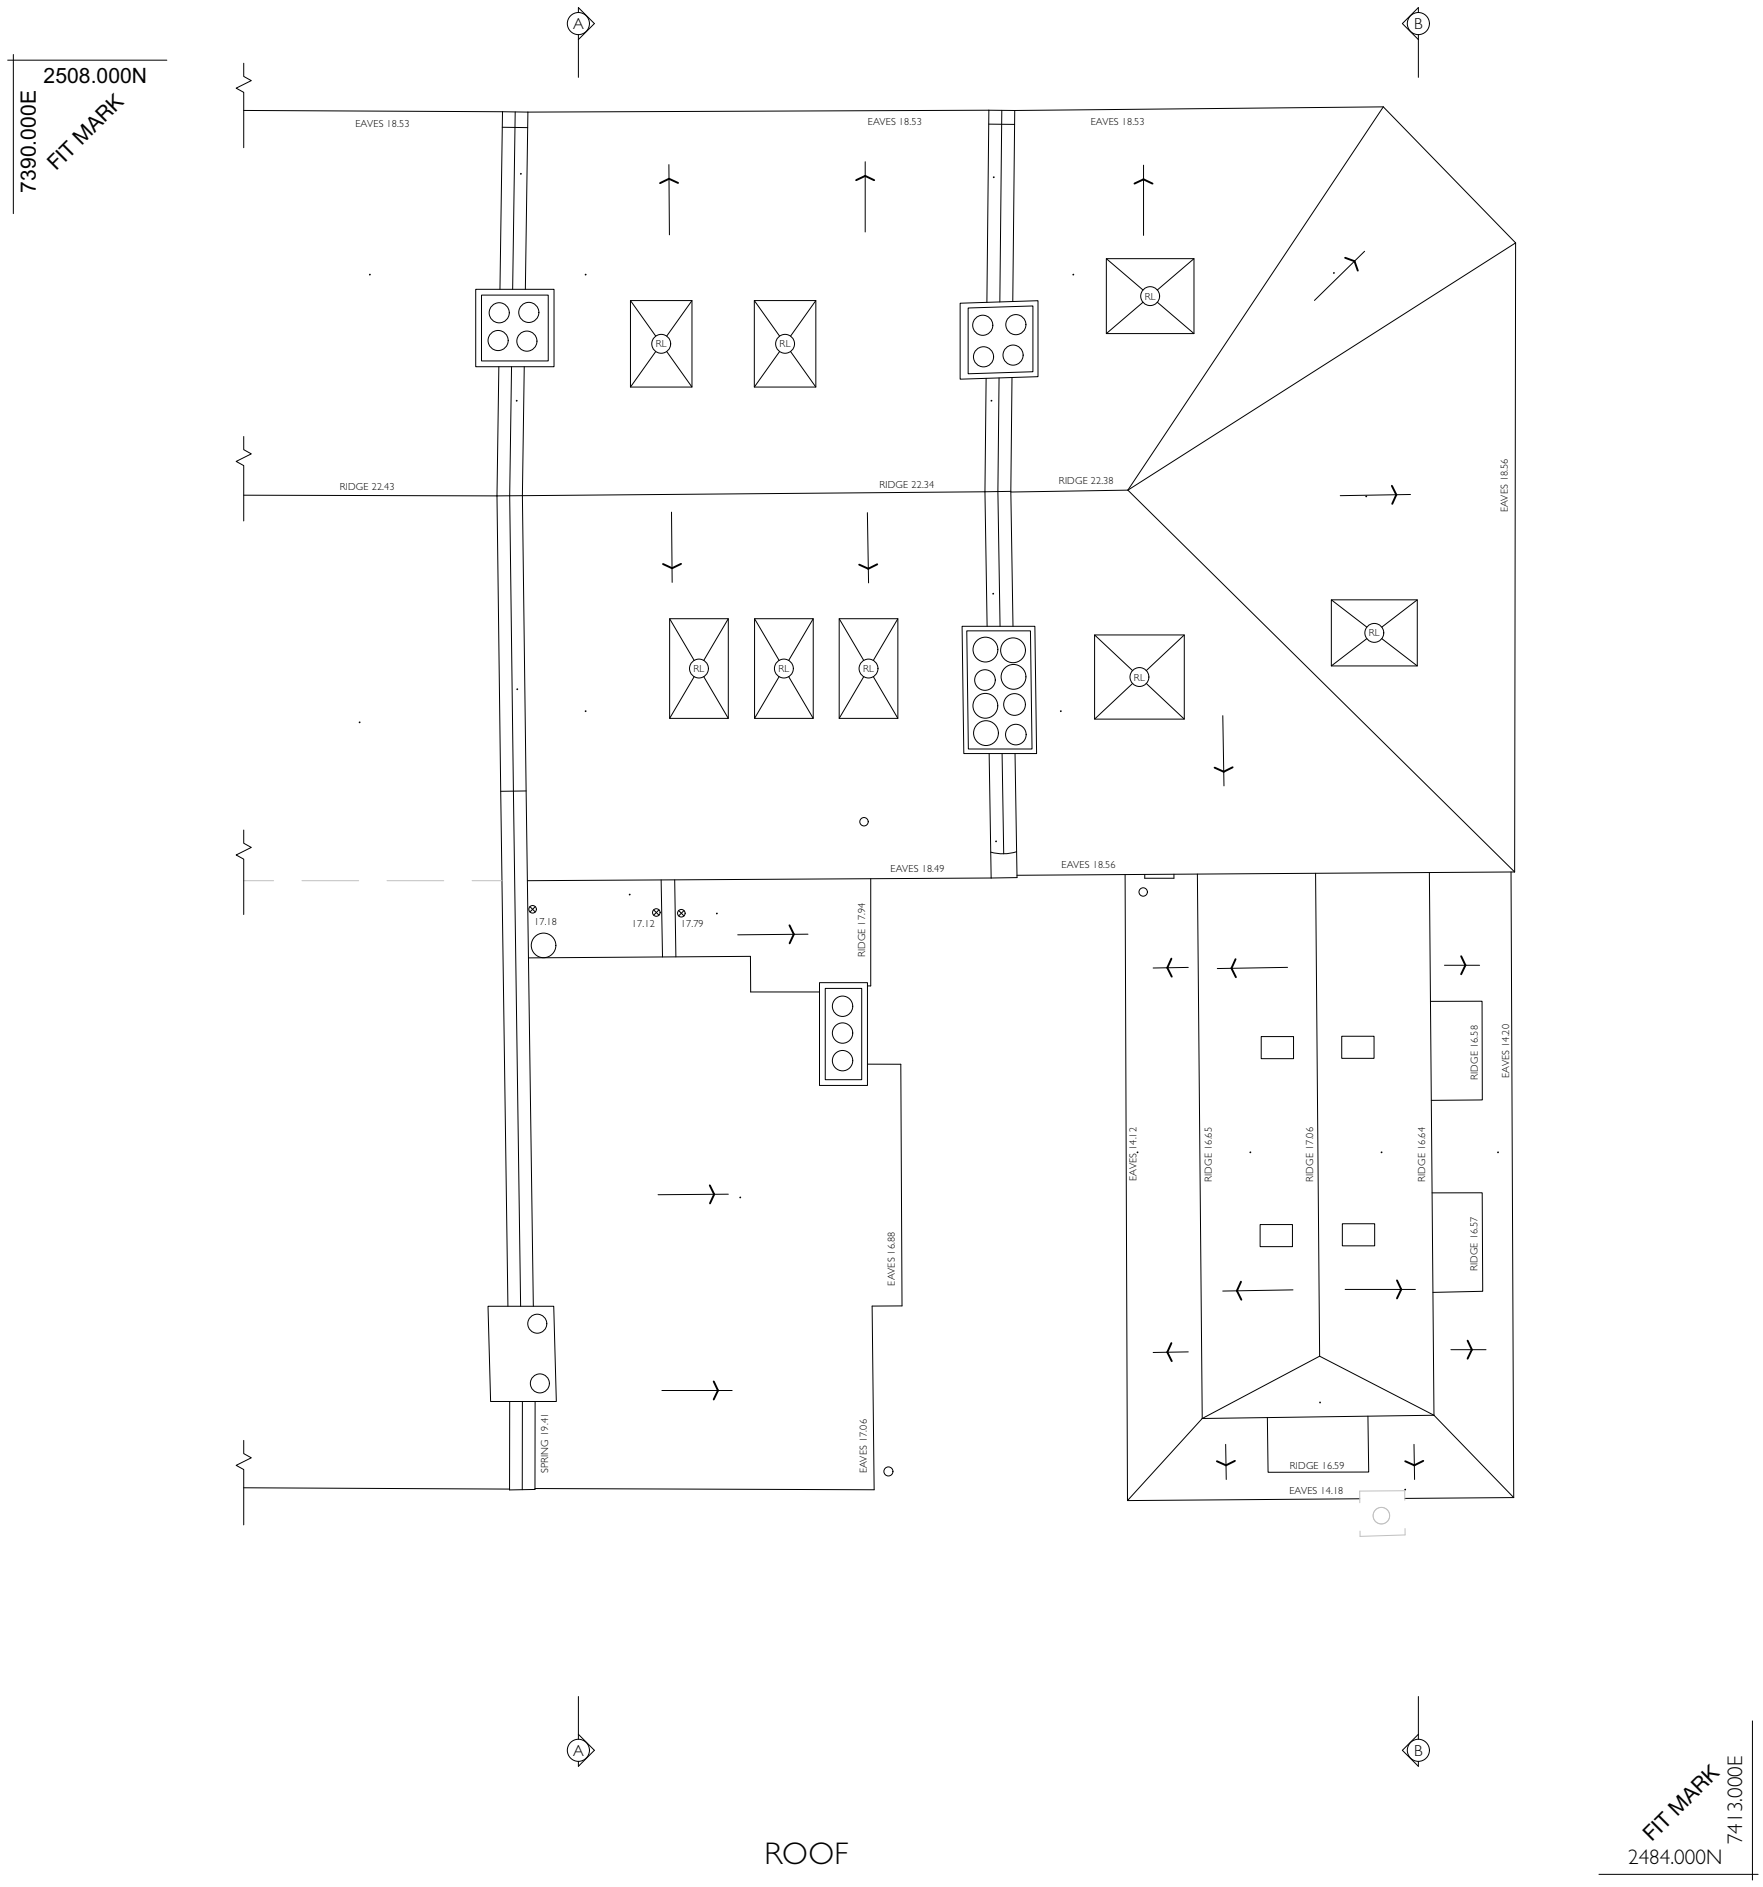

ROOF

Sheet Scale
1:100@A3

0m 1m 2m 3m 4m 5m

N

Mr D Newson

Project Title
70-72 Richmond Road

Sheet Title
Roof Plan as Proposed

12 23 1090 P116 -

Date Rev. Notes

ABL3 ARCHITECTS

ABL3 Architects
27 Bulwer Street, W12 8AR

1090-Planning 241115 Plans and elevations as proposed.vwx