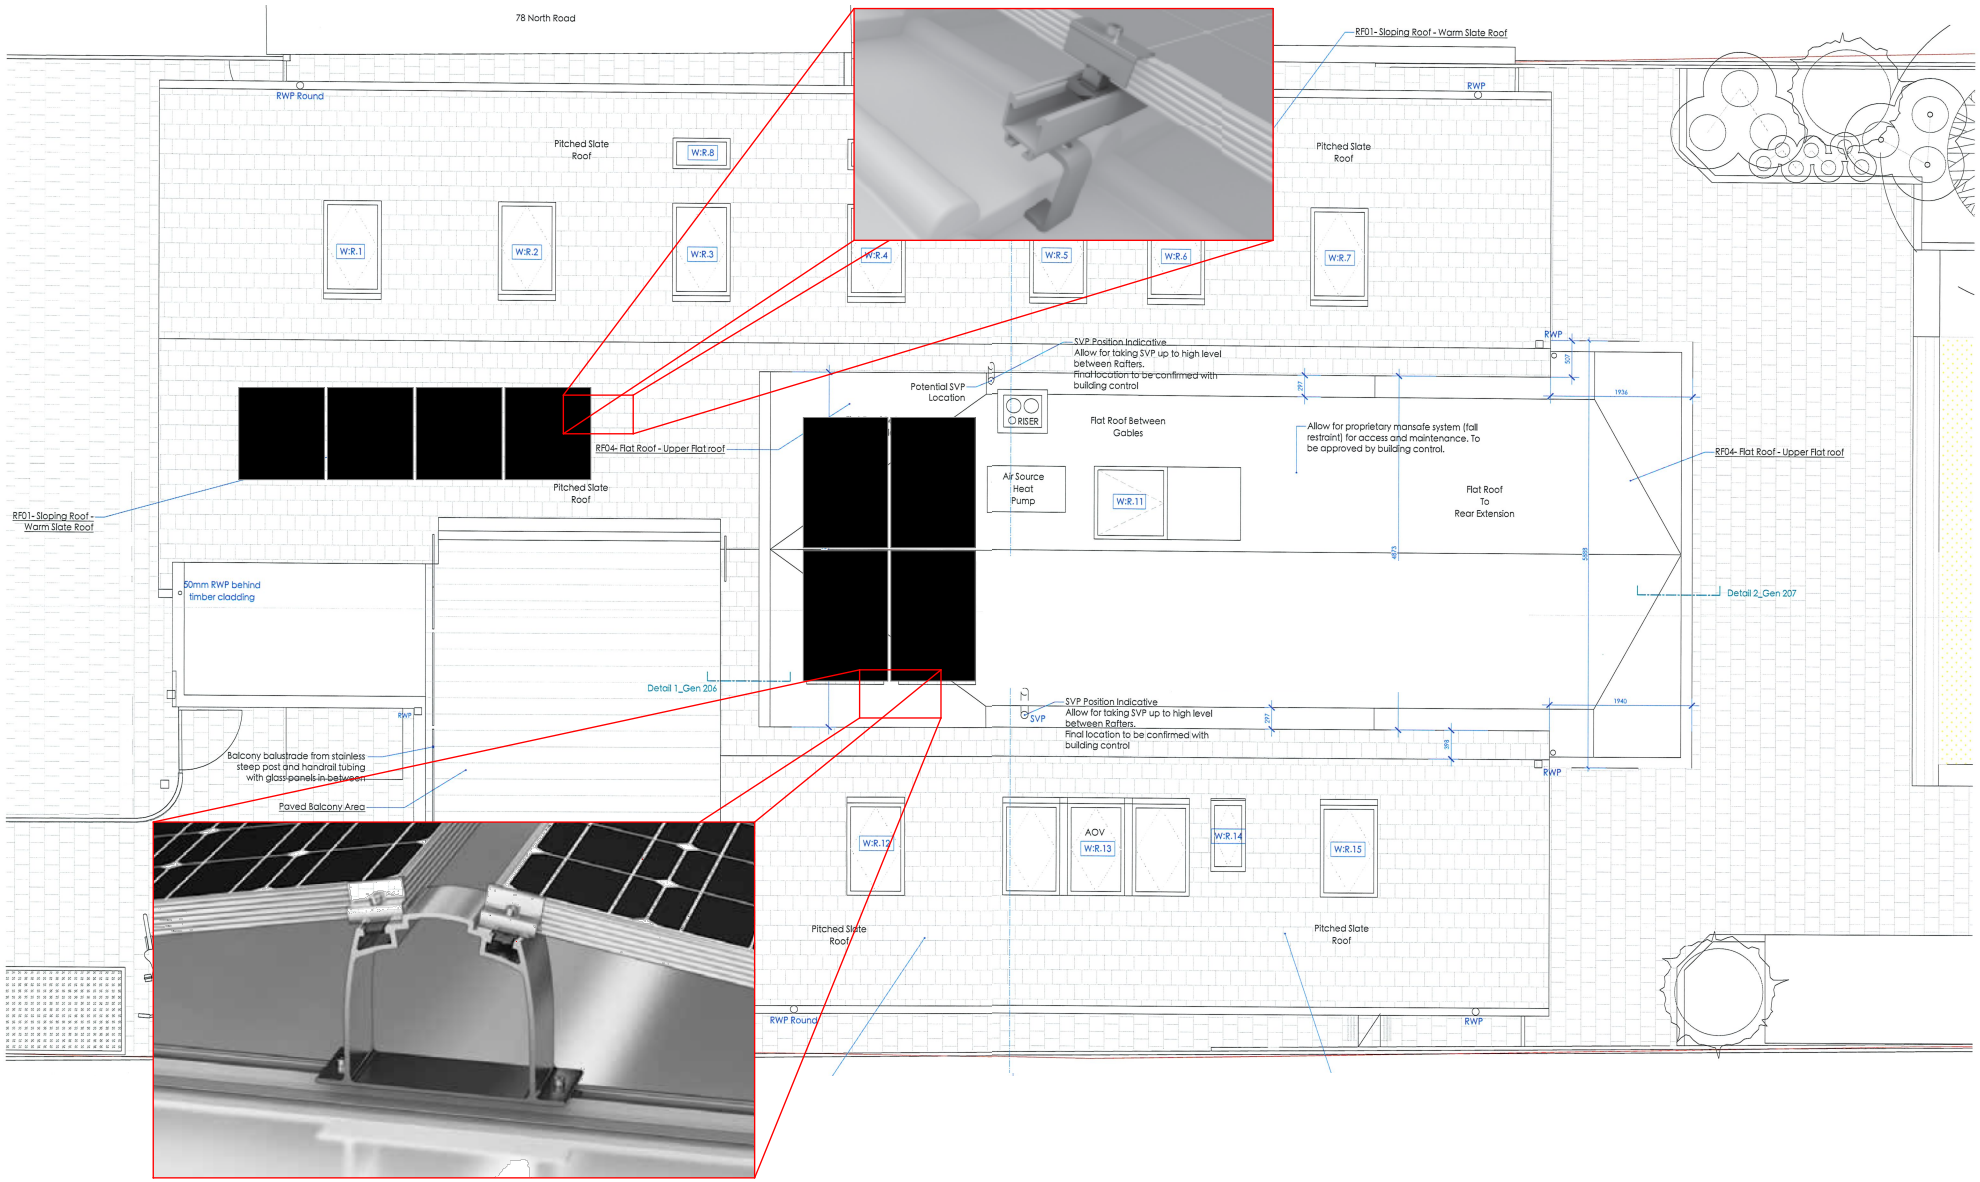


UK SOLAR GENERATION
POWERING CHANGE

**UK Solar Generation**

The Gables
1 Knaptons Croft
Lower Hayford
OX25 5NR

www.uksolargeneration.co.uk

| | |
|---|---|
| Contract : | |
| Originator : | 77 North Road, Kew TW9 4HQ |
| Location : | 77 North Road, Kew TW9 4HQ |
| Title : | Solar PV Arrangement Location Proposal |
| By : | E.L. |
| Chk : | R. LYNE |
| App : | R. LYNE |
| Auth : | R. LYNE |
| Scale : | 1:100 @ A4 |
| Drawing and CAD file No : | 77 North Road, Kew TW9 4HQ |
| Date : | |
| Rev : | |

**Location map**

**North Indicator**

**K2 D-dome system**

**Notes**

1. Suntech 430 W Modules
2. Number of PV Panels: 8
3. System size: 3.44 kWp
4. Yearly Output: 3,078 kWh
5. Orientation: East-West
6. Tilt: 10°,
7. Roof Type: Flat
8. Mounting System: K2 D-dome

| Rev. | Date | Description | By | Chkd | App | Auth |
|---|---|---|---|---|---|---|