Front Elevation

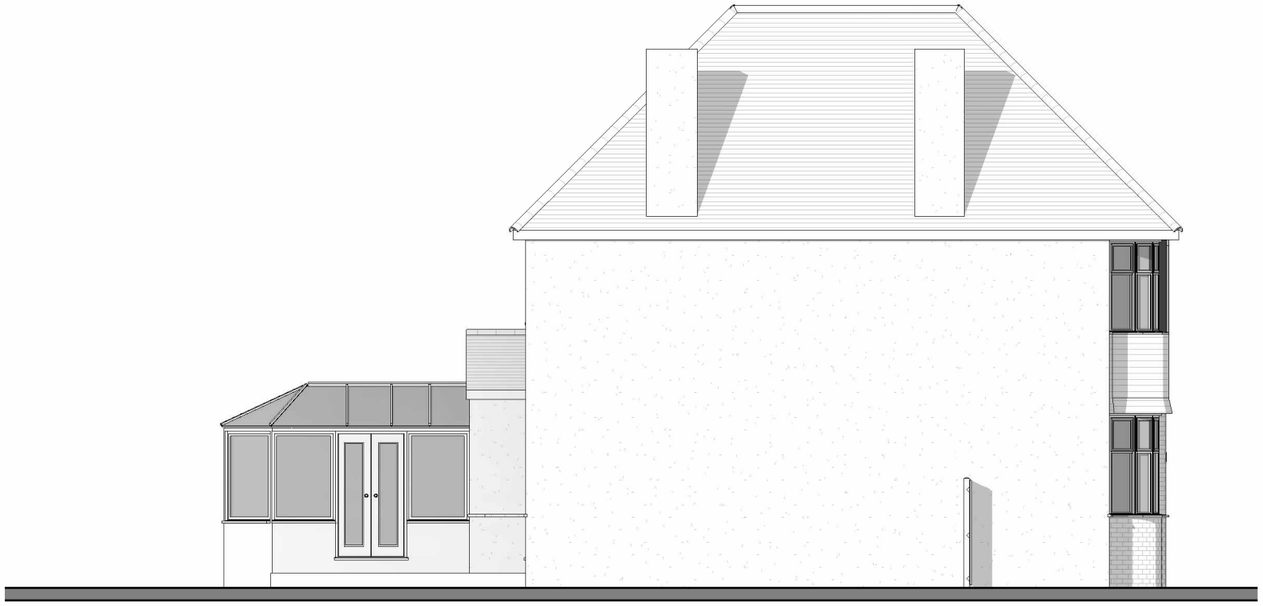

Side 1 Elevation

Rear Elevation

Side 2 Elevation

Fluent
ARCHITECTURAL DESIGN SERVICES

FLUENT
ARCHITECTURAL DESIGN SERVICES
Tel: 0800 043 8838
E-mail: info@fluent-ads.co.uk
Web: fluent-ads.co.uk

15 Sandy Lane. Richmond TW10 7EW

Existing Elevations

Scale @ A3	1 : 100
Date	18.12.24
Drawn by	MV
Drawing number	P.M.3.300
Project number	2265
Rev	

Key:
Existing · Proposed · SVP · Boundary line
Existing drainage · Proposed drainage · Overhead

0 1 2 3 4 5 10
GRAPHIC SCALE: 1:100

No.	Description	Date