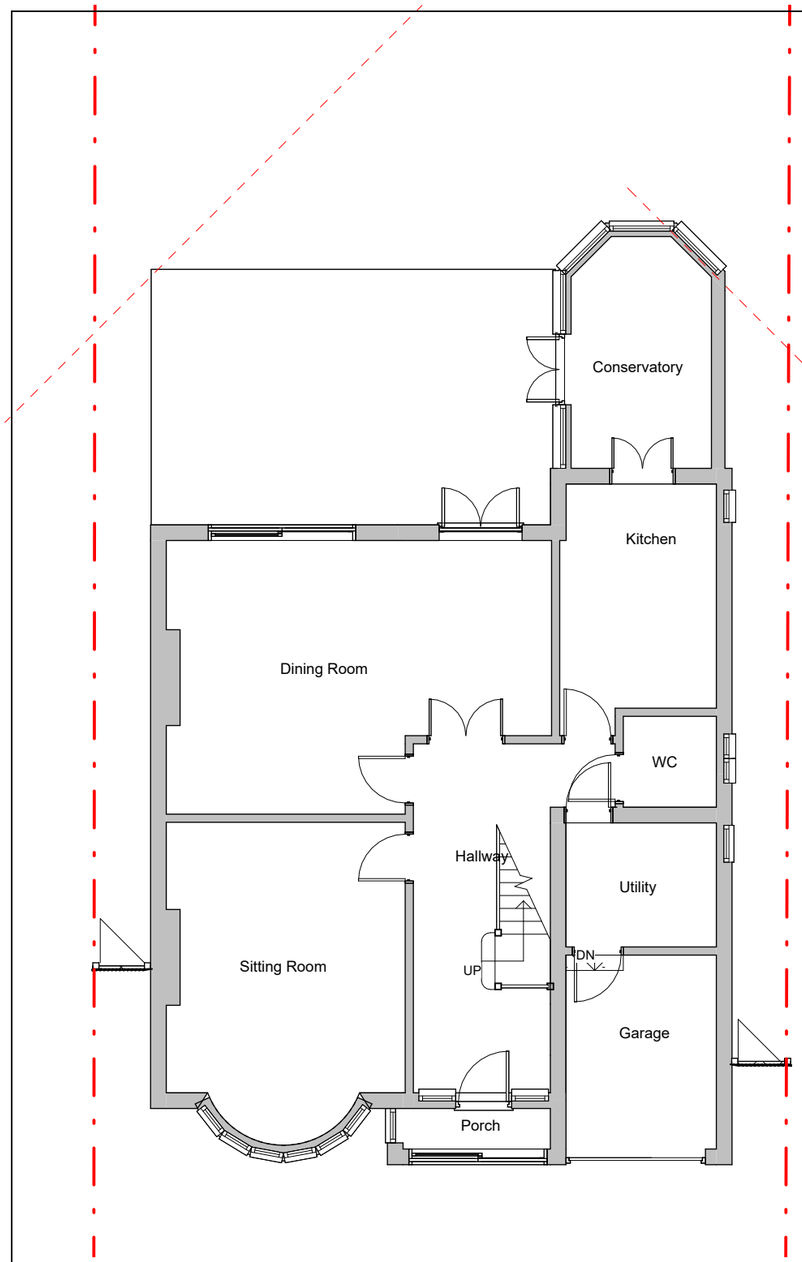

Ground Floor

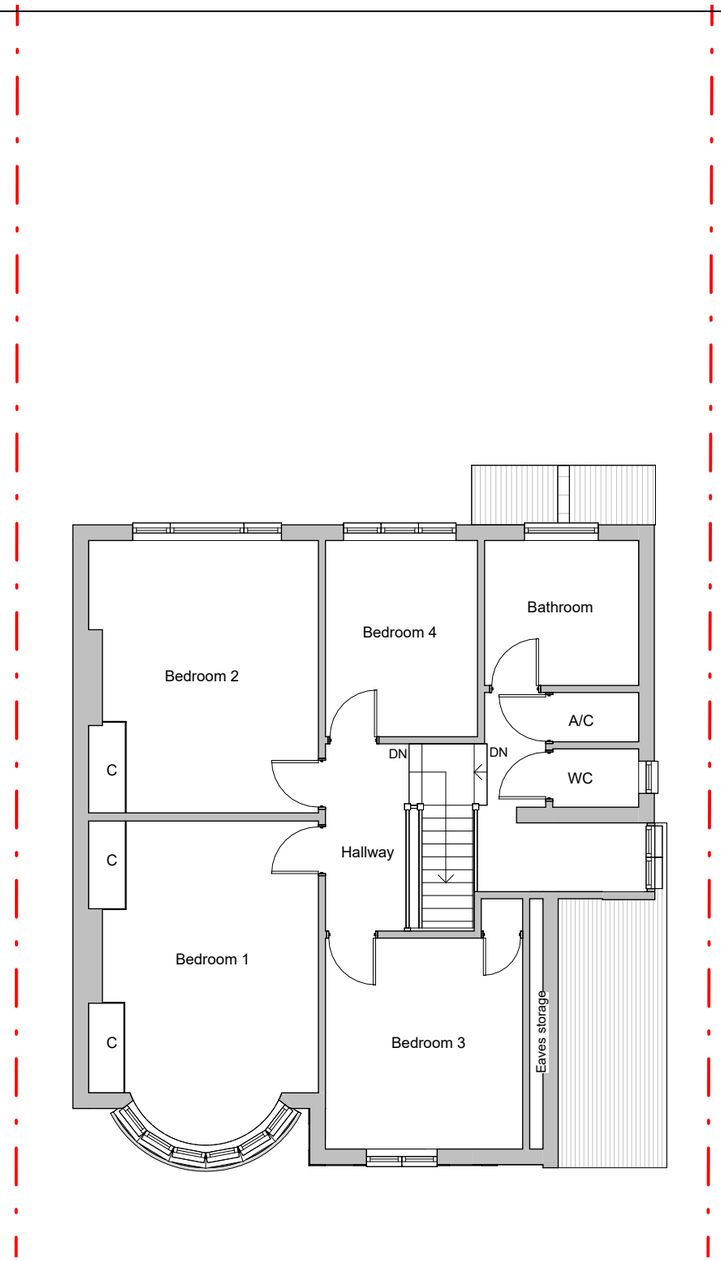

First Floor

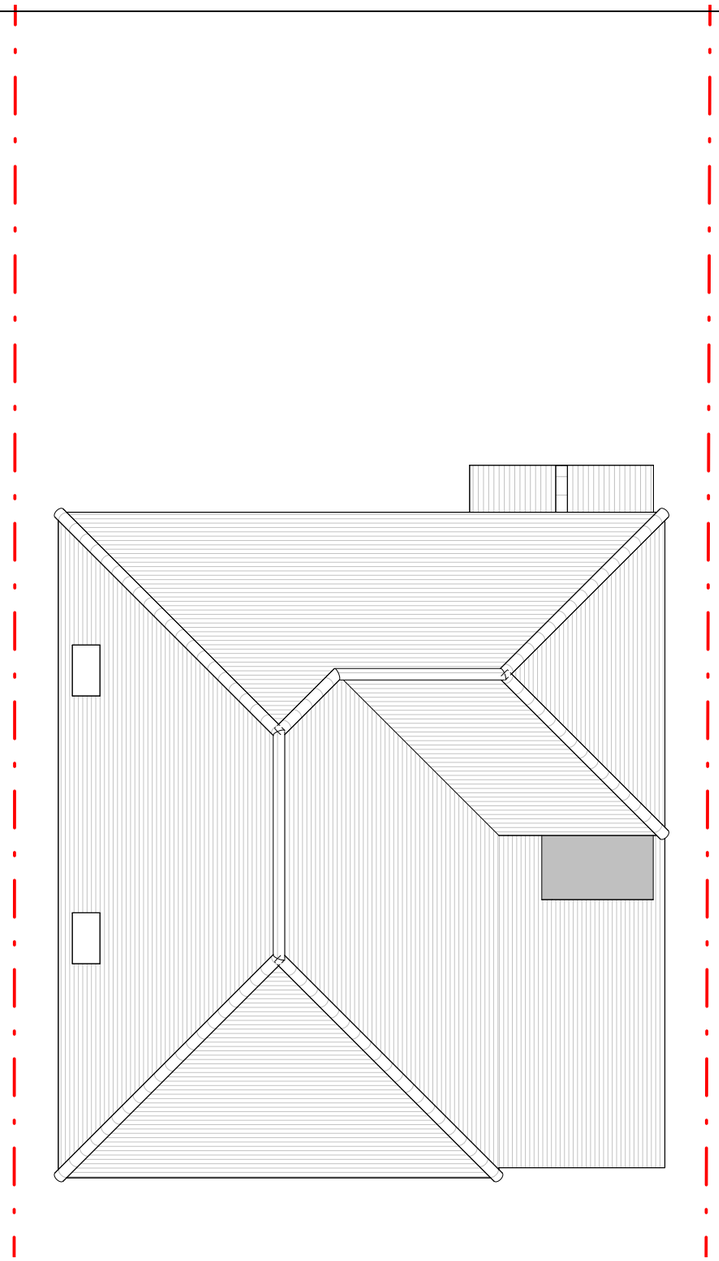

Roof Plan

Fluent®
ARCHITECTURAL DESIGN SERVICES
FLUENT
ARCHITECTURAL DESIGN SERVICES
TEL: 0800 043 8838
E-MAIL: INFO@FLUENT-ADS.CO.UK
WEB: FLUENT-ADS.CO.UK

15 Sandy Lane. Richmond TW10 7EW

Existing Floor Plans

Scale @ A3	1 : 100
Date	18.12.24
Drawn by	MV
Drawing number	P.M.3.200
Project number	2265
Rev	

Key:
Existing
Proposed
SVP
Boundary line
Existing drainage
Proposed drainage
Overhead

0 1 2 3 4 5 10
GRAPHIC SCALE: 1:100

No.	Description	Date