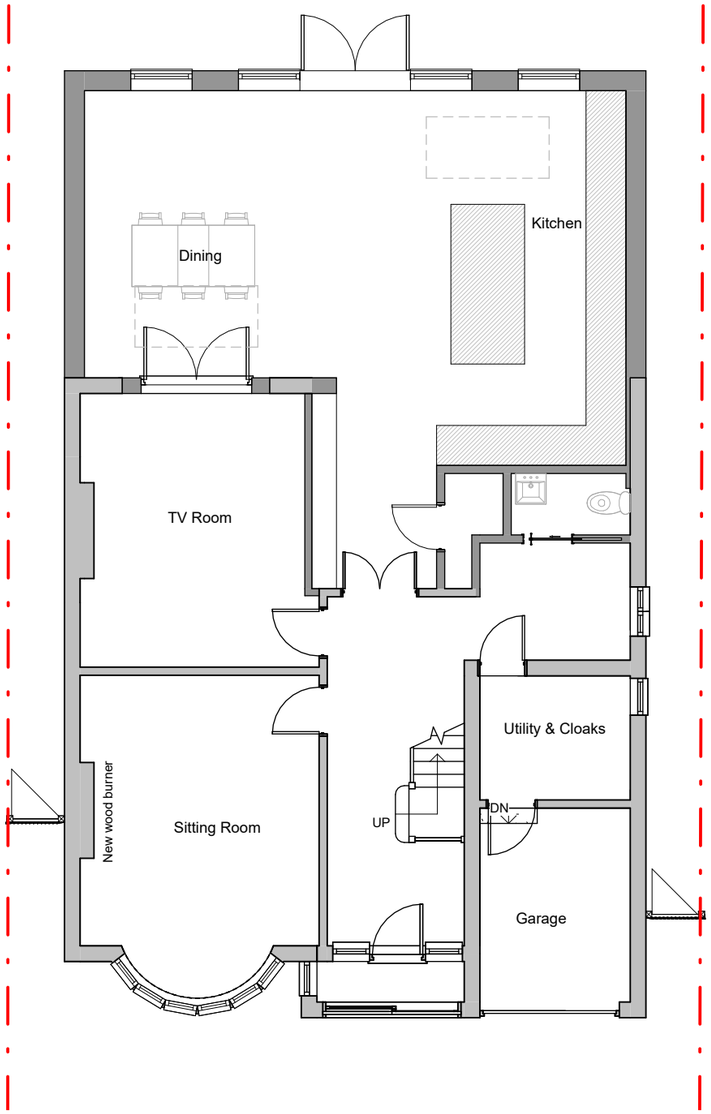

Ground Floor

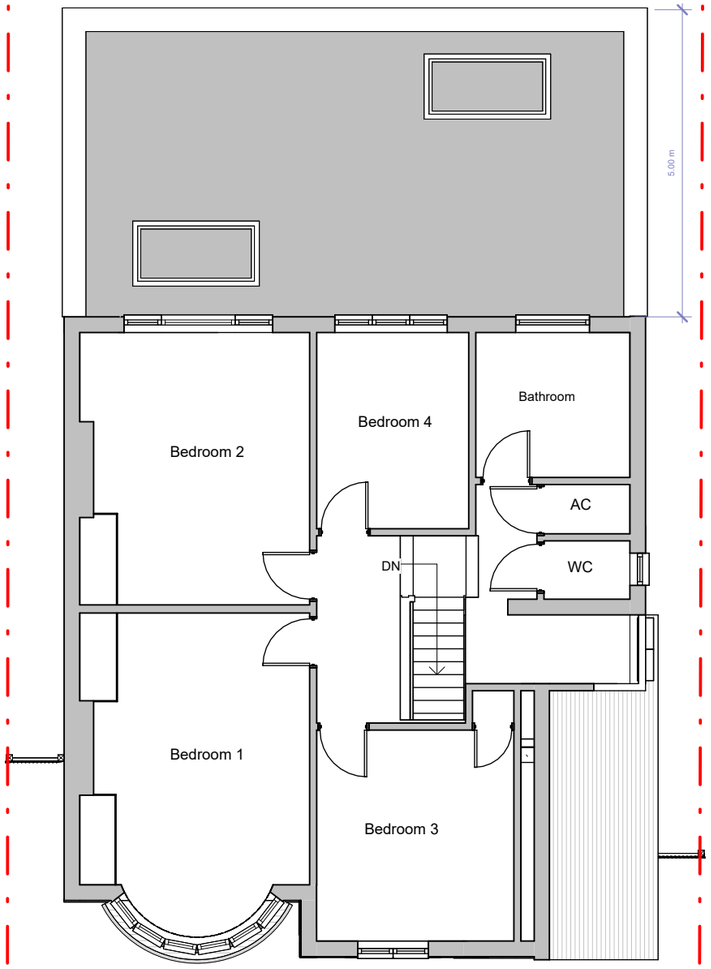

First Floor

Fluent
ARCHITECTURAL DESIGN SERVICES
FLUENT
ARCHITECTURAL DESIGN SERVICES
Tel: 0800 043 8838
E-mail: info@fluent-ads.co.uk
Web: fluent-ads.co.uk

15 Sandy Lane. Richmond TW10 7EW

Proposed Floor Plans

Scale @ A3	1 : 100
Date	18.12.2024
Drawn by	MV
Drawing number	P.M.3.500
Project number	2265
Rev	

Key:
Existing · Proposed · SVP · Boundary line
Existing drainage · Proposed drainage · Overhead

0 1 2 3 4 5 10
GRAPHIC SCALE: 1:100

No.	Description	Date