Front Elevation

Proposed materials
to be similar in appearance to
existing

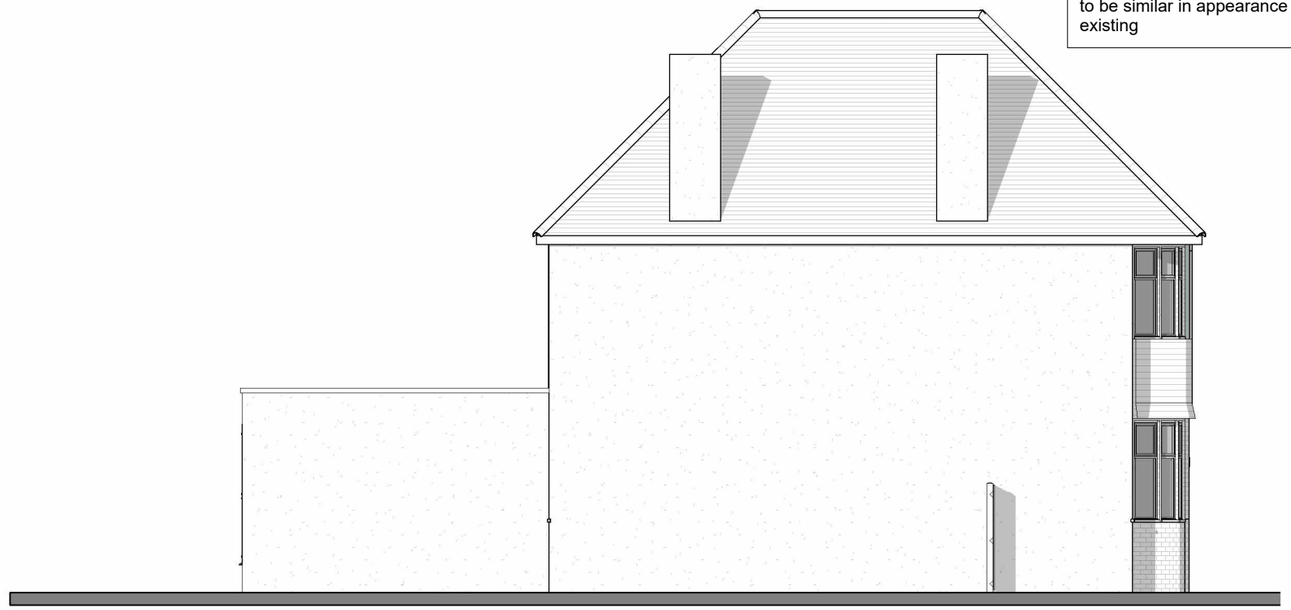

Side 1 Elevation

Rear Elevation

Side 2 Elevation

Fluent
ARCHITECTURAL DESIGN SERVICES
FLUENT
ARCHITECTURAL DESIGN SERVICES
Tel: 0800 043 8838
E-mail: info@fluent-ads.co.uk
Web: fluent-ads.co.uk

15 Sandy Lane. Richmond TW10 7EW

Proposed Elevations

Scale @ A3 1 : 100	Drawing number P.M.3.600
Date 18.12.2024	Project number 2265
Drawn by MV	Rev

Key:
Existing
Proposed
SVP
Boundary line
Existing drainage
Proposed drainage
Overhead

0 1 2 3 4 5 10
GRAPHIC SCALE: 1:100

No.	Description	Date