Strawberry Hill House, CC TV cameras
East elevation proposed camera location
Note camera not drawn to scale
Drg No PC 11,
Scale 1:100

0 1 2 3 4 5 6 7 8 9 10m
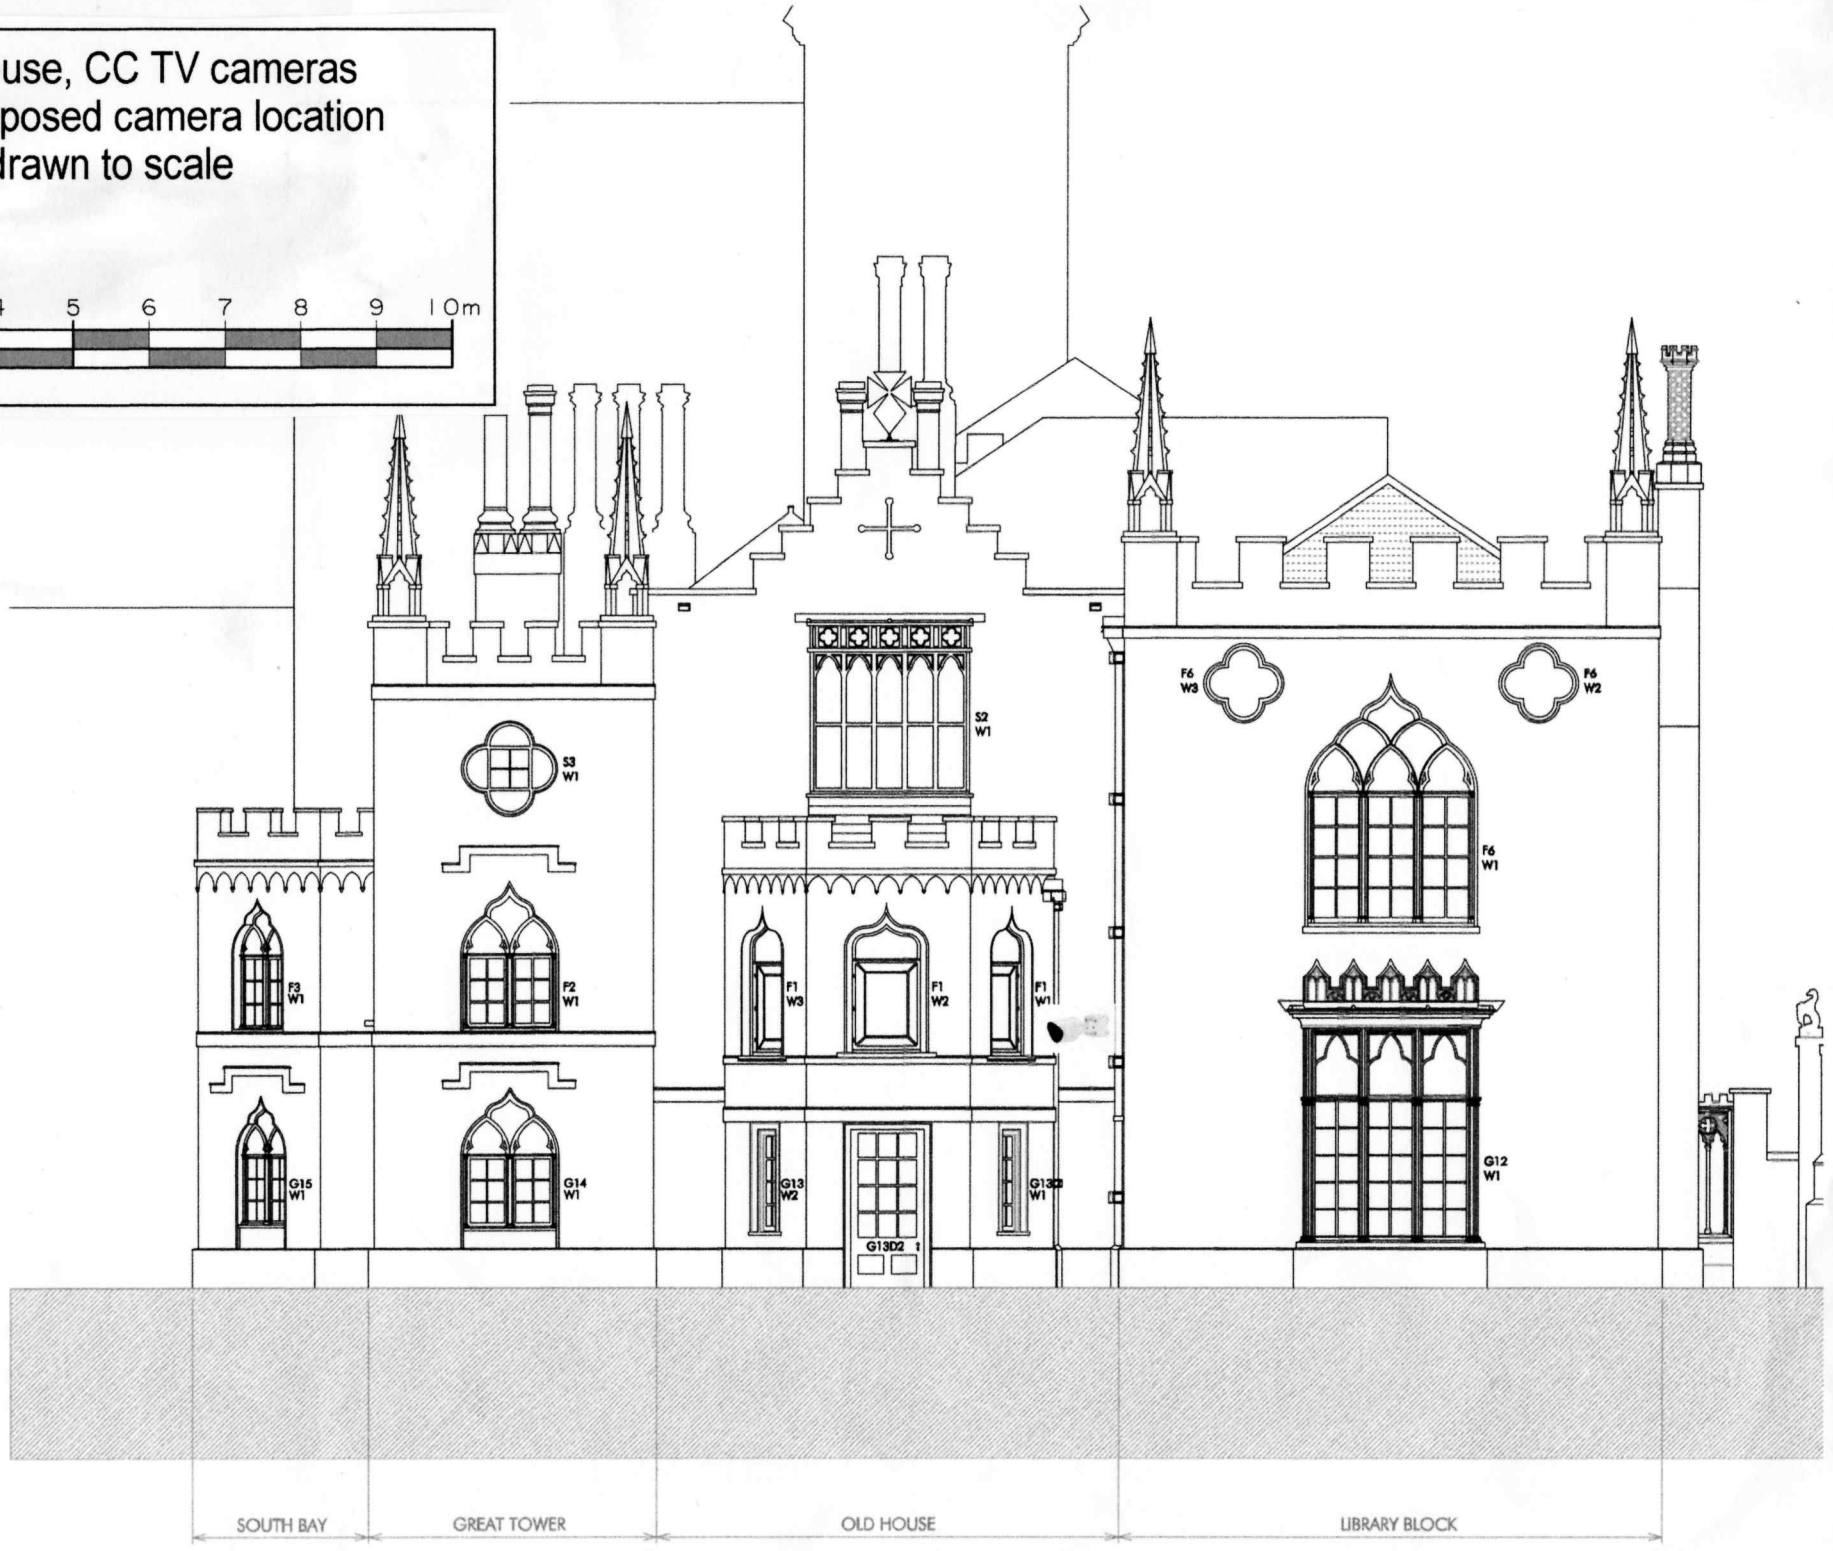
A4