0 5 10 15 20

INDICATIVE

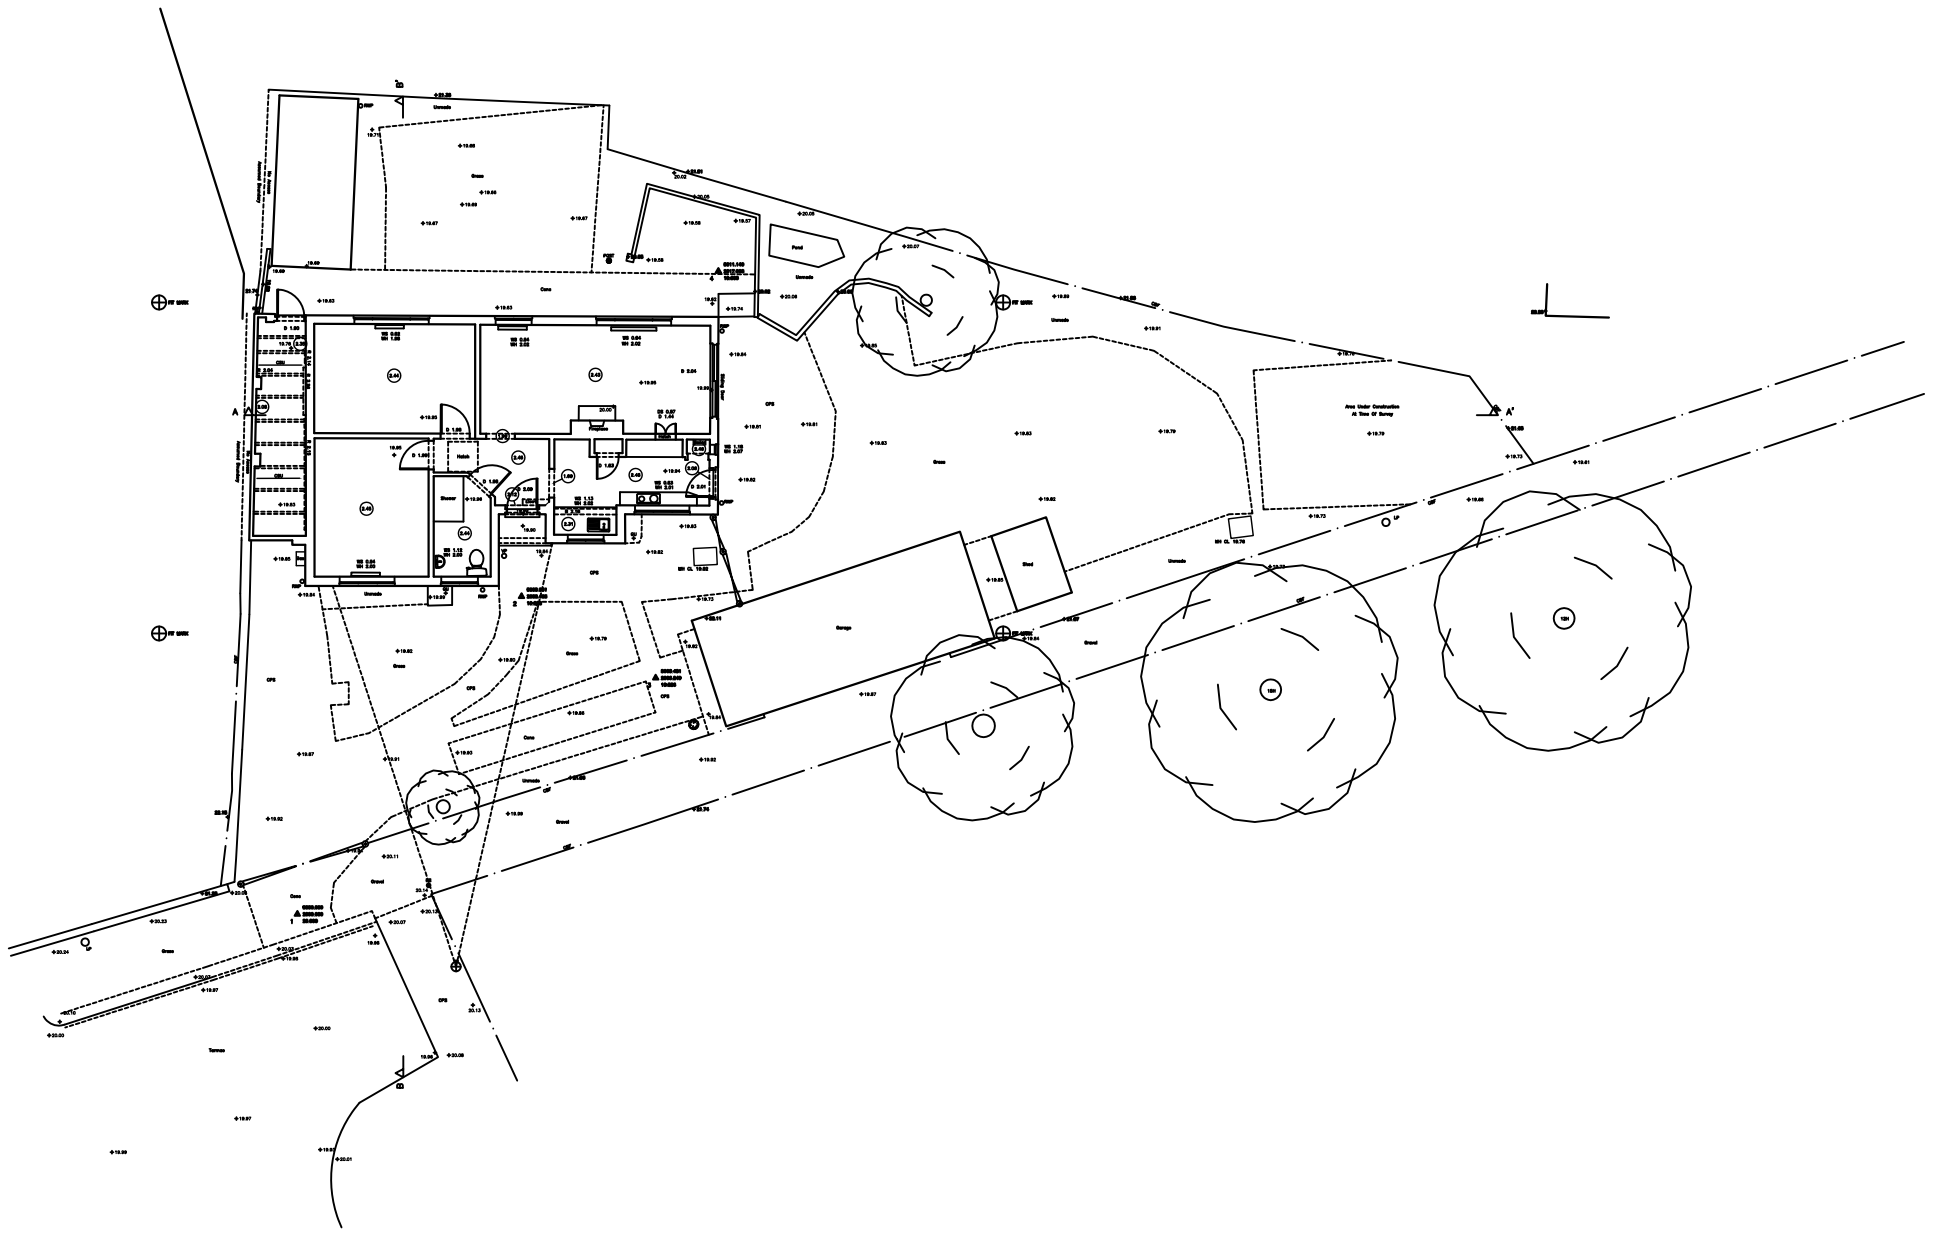

SURVEYED BY

ABM surveys

T: 01483 532940
E: info@abmsurveys.co.uk
www.abmsurveys.co.uk

OUR REF 4989

LEGEND

	SURVEY STATION	W	FRESH WATER
	BANK	E	O/H ELECTRICITY
		E	U/G ELECTRICITY
	CEILING HEIGHT	T	O/H TELEPHONE
	FLOOR BOARD DIRECTION	T	U/G TELEPHONE
		G	GAS
+12.34	LEVEL POSITION	CTV	CABLE TELEVISION
	REGISTRATION MARK		FOUL DRAINAGE
			STORM DRAINAGE
	SAPLING		HEDGE
0.3/7/6	GIRTH/HEIGHT/SPREAD (Diameter)		FENCE

ABBREVIATIONS (Where Applicable)

AC	AIR CONDITIONING UNIT	IC	INSPECTION COVER
AH	ARCH HEIGHT	IL	INVERT LEVEL
ASS	ASSUMED CONNECTION	LP	LAMP POST
AV	AIR VALVE	MH	MANHOLE
B	BEAM HEIGHT	MKR	MARKER
BGP	BREAK GLASS POINT	NB	NOTICE BOARD
BOL	BOLLARD	NFI	NO FURTHER INFORMATION
BW	BRICK WALL	NP	STREET NAME PLATE
CAM	CAMERA	O/H	OVERHEAD
CD	CABLE DUCT	P	POST
CE	CLEANING EYE	PL	PAVEMENT LIGHT
CL	COVER LEVEL	RAD	RADIATOR
CM	CABLE MARKER	RG	ROAD GULLEY
CONC	CONCRETE	RS	ROAD SIGN
CPS	CONC. PAVING SLABS	RSJ	ROLLED STEEL JOIST
CSU	CEILING SLOPES UP	RW	RETAINING WALL
CTV	CABLE TELEVISION	RWP	RAIN WATER PIPE
D	DOOR HEIGHT	SC	STOP COCK
DP	DOWN PIPE	SH	SPAYING HEIGHT
EICP	ELECT. CHBLE PIT	SKL	SKY LIGHT
EIG	ELECTRICITY IC	SL	SUMP LEVEL
EJB	ELEC. JUNCTION BOX	SV	SLUICE VALVE
EP	ELECTRICITY POLE	SVP	SOIL VENT PIPE
ER	EARTHING ROD	TCB	TELEPHONE CALL BOX
F	PALE	TC	TELECOMMUNICATIONS IC
FH	FIRE HYDRANT	TL	THRESHOLD LEVEL
FG	FEEDS INTO GROUND	TP	TELEPHONE POLE
FL	FLOOR LEVEL	TS	TRANSFORMER
FP	FEEDER PILLAR	TSCU	TS CONTROL UNIT
G	GULLEY	UL	UNABLE TO LIFT
GV	GAS VALVE	VT	VENT PIPE
H	HEIGHT	WH	WINDOW HEAD HEIGHT
HB	HAND BASIN	WM	WATER METER
HD	HEATING DUCT	WS	WINDOW SILL HEIGHT
HYD	HYDRANT	WV	WATER VALVE

FENCE TYPES AND DETAILS

BWF	BARBED WIRE	PRF	POST & RAIL
CBF	CLOSED BOARDED	PWF	POST & WIRE
CLF	CHAIN LINK	PF	PANEL
CPF	CHESTNUT PALING	RF	RAILINGS
IRF	IRON RAILINGS	(SEC)	SECURITY
OBF	OPEN BOARDED		

LEVEL DATUM

DATUM USED : ARBITRARY

BENCH MARK : STATION 1

VALUE : 20.000m

REVISION

No.	DATE	REVISION

MARINKO
SCHOOL COTTAGE
10A BONNER HILL ROAD
SURREY
KT1 3EP

JOB TITLE

FAIRLAWN
PETERSHAM CLOSE
RICHMOND
TW10 7DZ

DRAWING TITLE

EXISTING GROUND FLOOR

SCALE	Drawing No:
1/200	
DATE: NOV 24	SHEET SIZE: A3