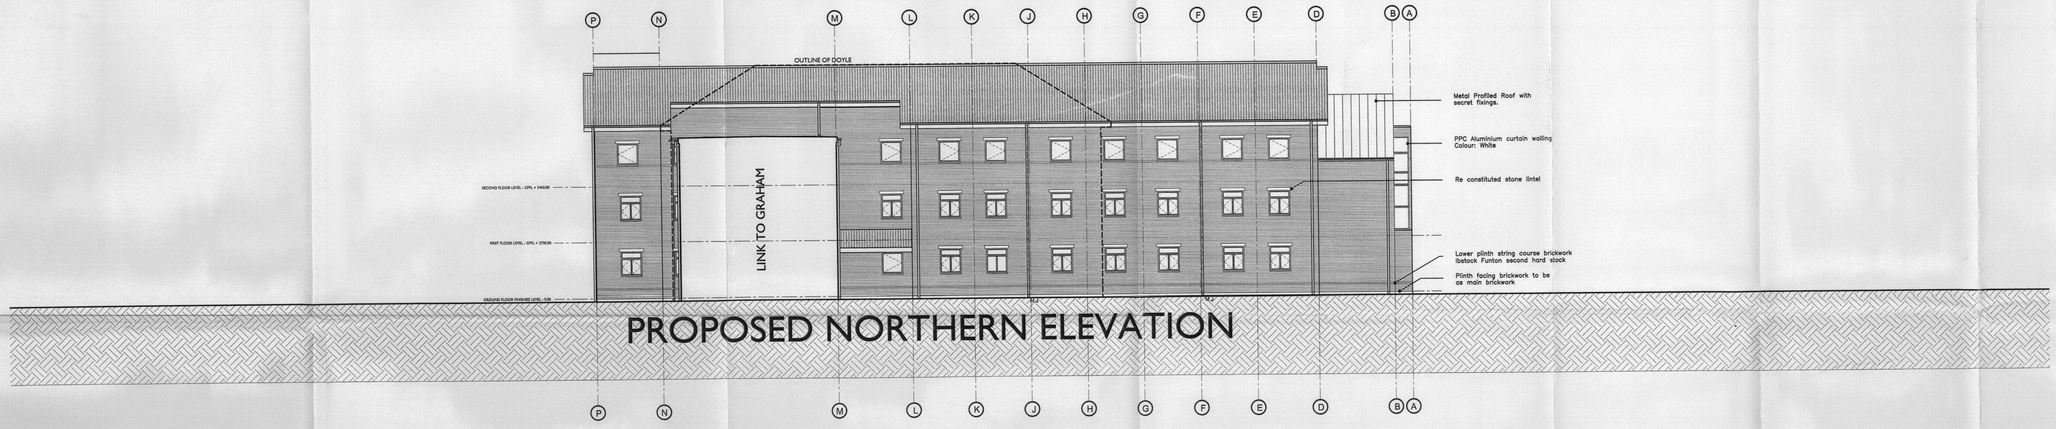

PROPOSED NORTHERN ELEVATION

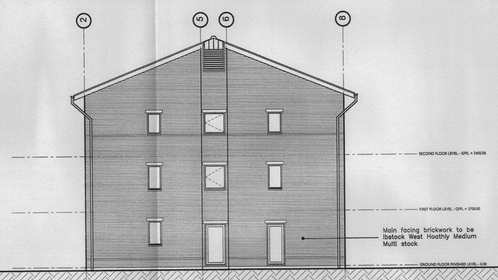

PROPOSED EASTERN ELEVATION

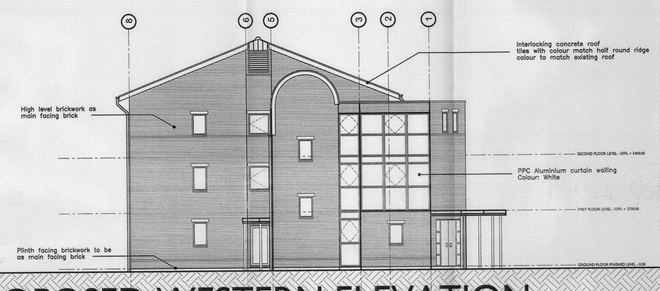

PROPOSED WESTERN ELEVATION

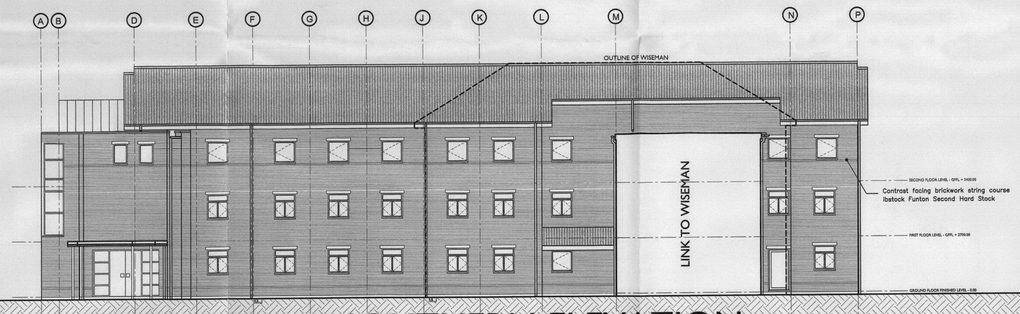

PROPOSED SOUTHERN ELEVATION

Project No	Drawing No	Revision
02644	L(2)7	A

© ASH DESIGN CONSULTANTS LTD
No part of this drawing may be reproduced without written consent. Do not scale from this drawing. Contractors must visit site and be responsible for taking and checking all dimensions relating to this work.

A member of Tribal Group plc

ISO 9001 REGISTERED FIRM

Rev	Date	By	Amendment
A	30/06/06	YA	Fenestration amended. Brickwork reduced to single brick with contrast feature coring courses. Low level roof amended to concrete tile as main roof. Porch canopies amended. Re-constituted stone lintels added Elevations amended to suit floor plan adjustments at eastern end of north wing

SUPERSEDED

Note:-
Apron/Cover flashing ommited for cairity, see detail drawings

LEGEND

03/1055/FUL

SUPERSEDED

LONDON BOROUGH OF RICHMOND UPON THAMES
16 JUN 2003
PLANNING

ASH DESIGN
CHARTERED ARCHITECTS

RIVERSIDE OFFICES, BLOCK A, LITTLEBROOK BUSINESS PARK, DARTFORD, KENT DA1 5PZ
Tel: 01322 627800 E-mail: add@TribalPS.co.uk
Fax: 01322 290155 Website: www.TribalPS.co.uk

SUITE 1, GRIMSTON GRANGE OFFICES, SHERBURN ROAD, TADCASTER, NORTH YORKSHIRE LS24 9BX
Tel: 01937 833975 E-mail: tpan@TribalPS.co.uk
Fax: 01937 833512 Website: www.TribalPS.co.uk

Client
St. MARY'S COLLEGE
TWICKENHAM

Project
EXTENSIONS AND ALTERATIONS TO GWD ACCOMMODATION

Drawing
ELEVATION
NORTH WING

Date	Scale	Drawn by	Checked by
06/03/03	1/100	JB	

Project No	Drawing No	Revision
02644	L(2)7	A