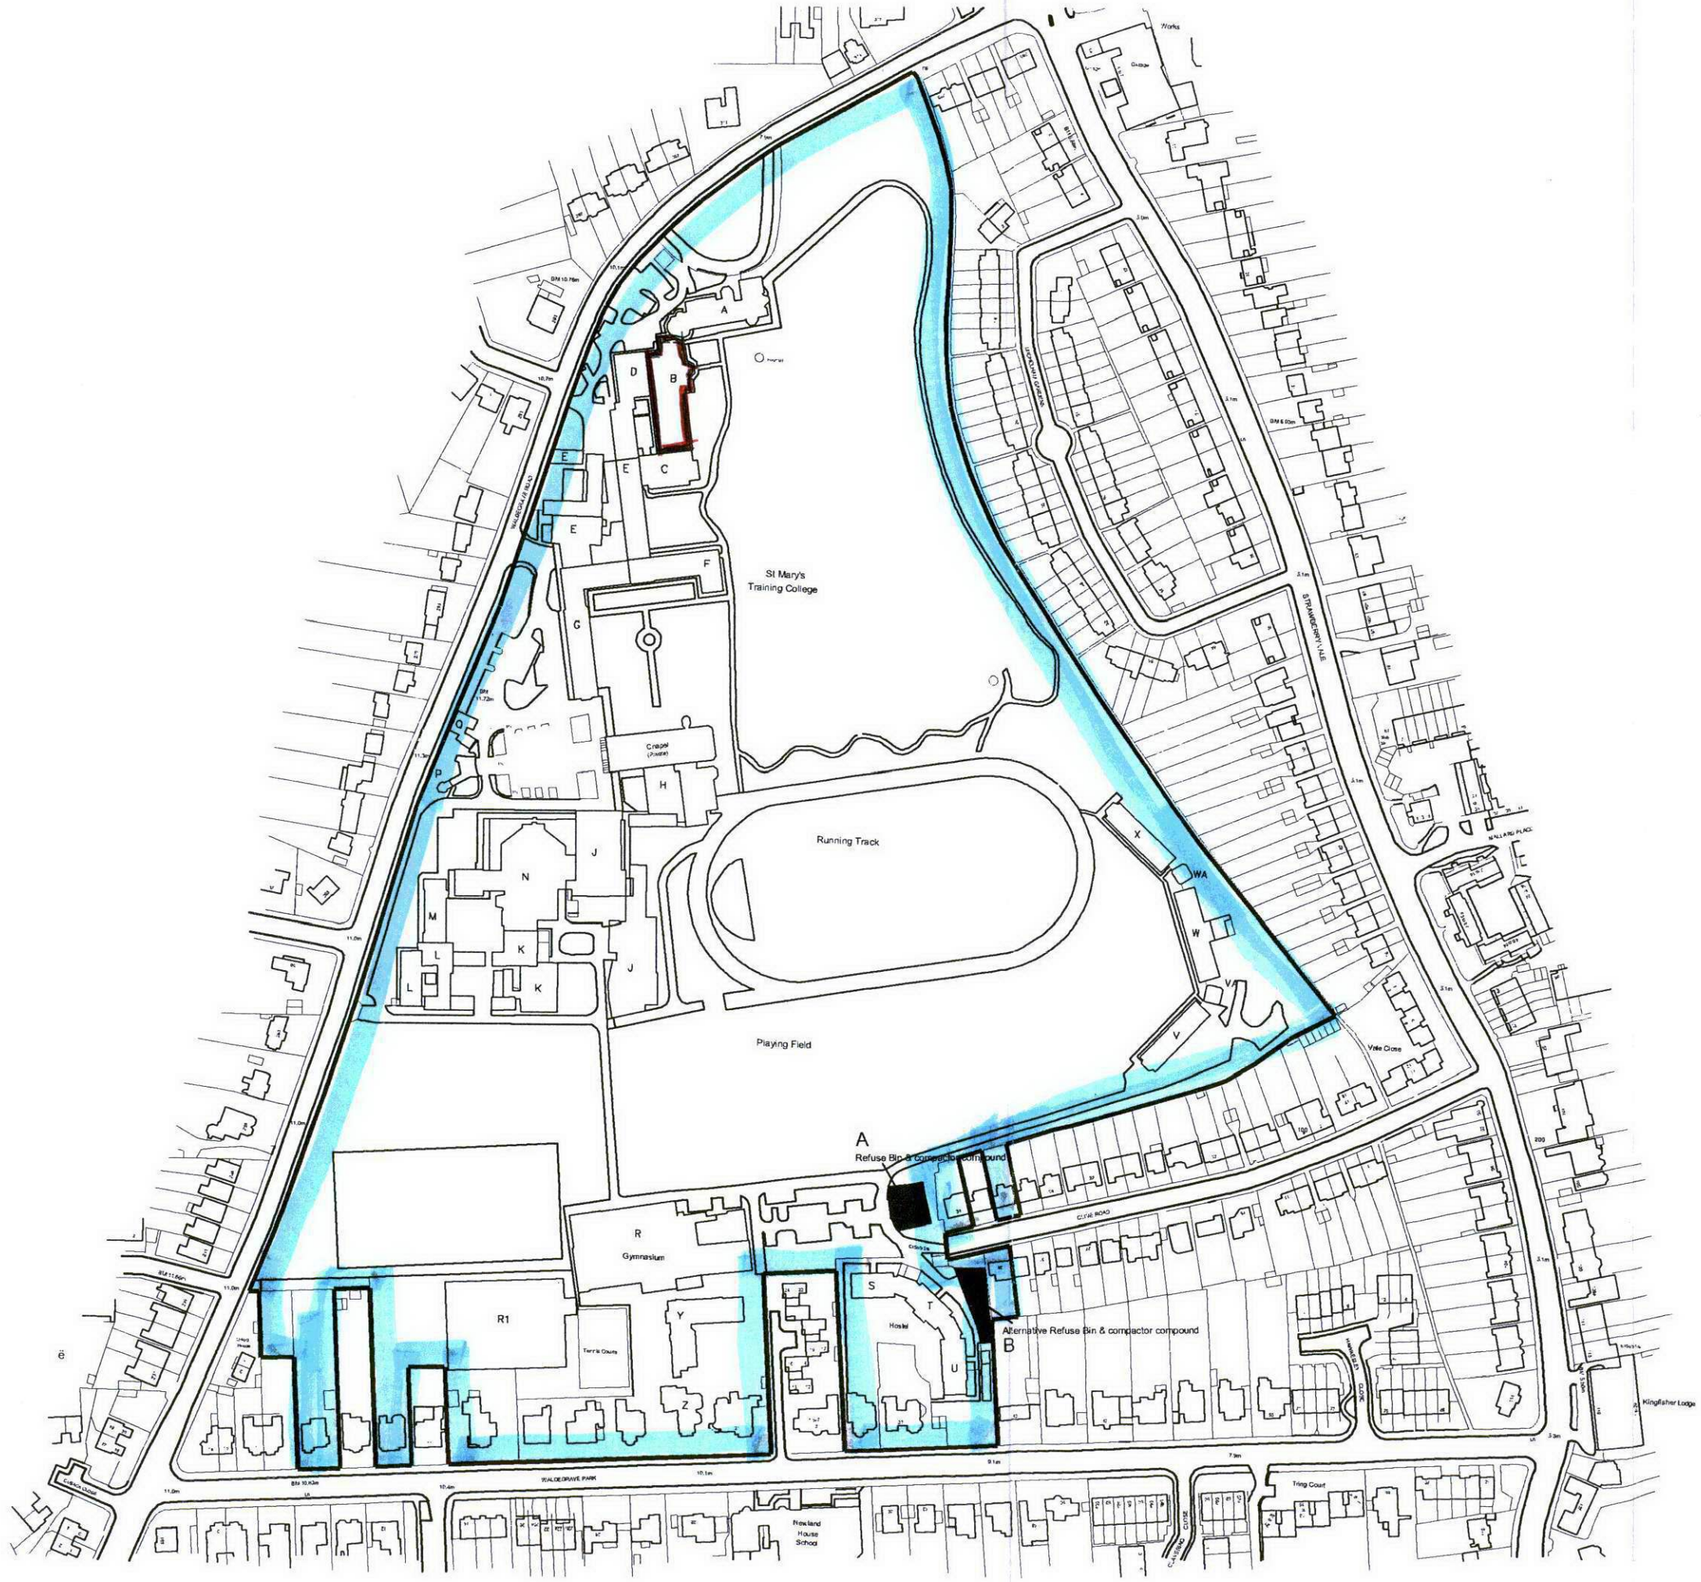

All dimensions to be verified on site by Main Contractor before the start of any shop drawings or work whatsoever either on their own behalf or that of sub-contractors.

Report any discrepancies to the Contract Administrator at once.

This drawing is to be read with all relevant Architect's and Engineer's drawings and other relevant information.

© Ingleton Wood LLP

LEGEND: DO NOT SCALE

Revision:	Date:	Description:	Drn:	Chk:
-	-	-	-	-

Ingleton Wood

a multi-disciplinary practice of:
- architects
- building surveyors
- quantity surveyors
- building services consultants

434 The London Fruit & Wool Exchange • Brushfield St • London • E1 6EX
T: 0207 377 0301 • F: 0207 377 0401 • www.ingletonwood.co.uk
Ingleton Wood LLP trading as Ingleton Wood. Reg no: OC306572. Partners are members of the LLP

London • Billericay • Brentwood • Colchester • Norwich • Oxford

Project:
St Mary's College
Block B
Platform Stair Lift

Drawing Title:
Site Plan

Client:
St Mary's College

Drawn:	Checked:	Date:	Scale:	Paper Size
MP	MMP	29.09.04	1:2500	A3

Job no.	Dwg. no.	Revision:
80983	003	-

Preliminary
Design
Tender
Contract
Working