1 GA(00)100 Proposed Elevation - Lower Richmond Road
1 : 100

0 5m 10m

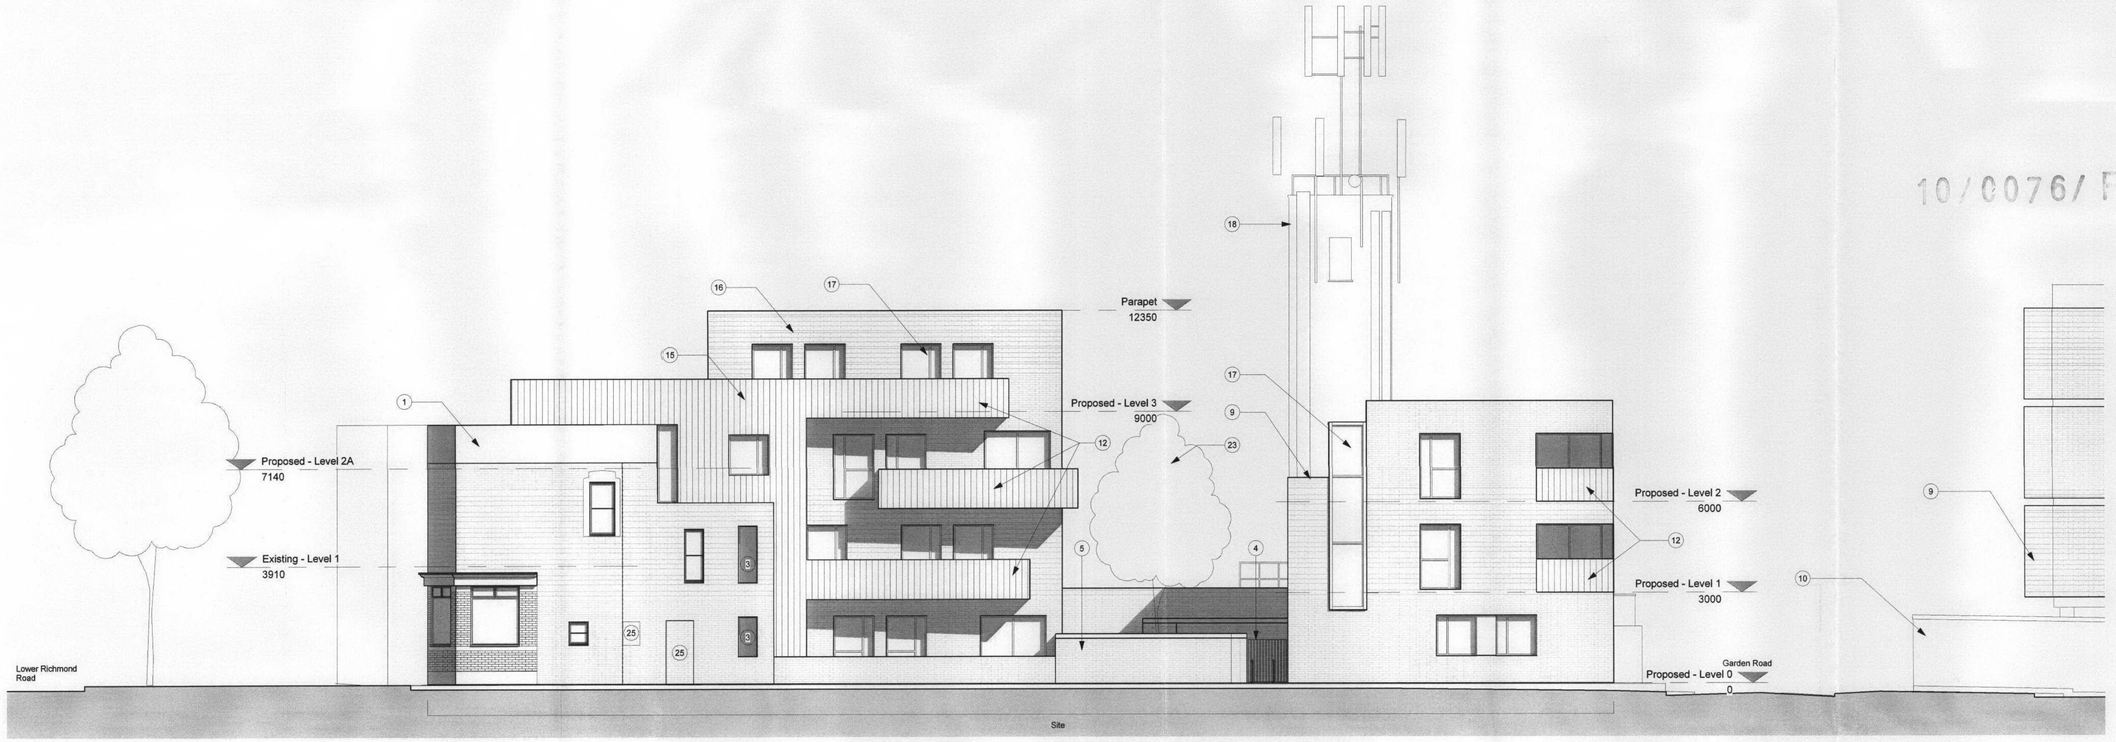

2 GA(00)100 Proposed Elevation - Orchard Road
1 : 100

0 5m 10m

Notes:

KEY:

1. Existing 2 storey Public House and building of townscape merit facade retained and developed
2. Communal entrance door through existing public house entrance door
3. New openings punched through existing brick facade
4. Brick boundary wall with secure access gate to courtyard
5. Secure refuse and recycling storage
6. Secure cycle storage
7. Courtyard and communal amenity space
8. Proposed new planting
9. Stair core A
10. Stair core B
11. Private amenity space
12. Balconies
13. Roof
14. Photovoltaic panels
15. Vertical rainproof dark grey cladding
16. London stock brick
17. Glazed windows with openable acoustic panel
18. Existing firemans tower
19. 4-5 storey office block - approximate height
20. 2-3 storey housing - approximate height
21. 3 storey plus pitched roof offices - approximate height
22. Pedestrian footbridge
23. Proposed location of tree
24. PV Panels
25. Existing opening infilled
26. Entrance door to stair core
27. Glazing to stair core
28. Wall to match height of adjacent wall
29. Glazed Roof

RECEIVED
12 JAN 2010
PLANNING

10/0076/FUL

Rev	Date	Note	CHKD
P8	09.12.03	PV's updated as flat	KO
P7	09.12.01	PV's updated	KO
P6	09.11.16	Sustainability and Daylight consultants advice incorporated	KO
P5	09.10.16	Spelling	KO
P4	09.10.01	Scheme revised following withdrawal of previous application	KO
P3	09.06.01	PV array Added	KO
P2	09.03.24	Daylight consultants advice included	KO
P1	09.03.02	Window positions ammended	KO

Drawing Status:
PLANNING

Drawing Title:
PROPOSED ELEVATIONS

Drawing Reference:

0837	GA(00)100	P8
Project No.	Drawing Number	Revision

Scale: 1 : 100 | Drawn By: KO | Checked By:MLT | 01/29/09

Project Title:
SHAKESPEARE TERRACE

Client:
YOUNGS BREWERY PLC

This drawing is intended for the purpose indicated in the status box only. Do not scale from this drawing. All dimensions shown should be checked on site and discrepancies verified with the architect. This drawing must be read in conjunction with the relevant details and specifications shown.

Loates-Taylor Shannon Architects Ltd
A: COBLUSH PLACE, 27 LONG LANE, LONDON, SE1 4PG T: 020 7357 7555 F: 020 7357 8000
E: OFFICE@LTS-ARCHITECTS.CO.UK W: WWW.LTSARCHITECTS.CO.UK

©